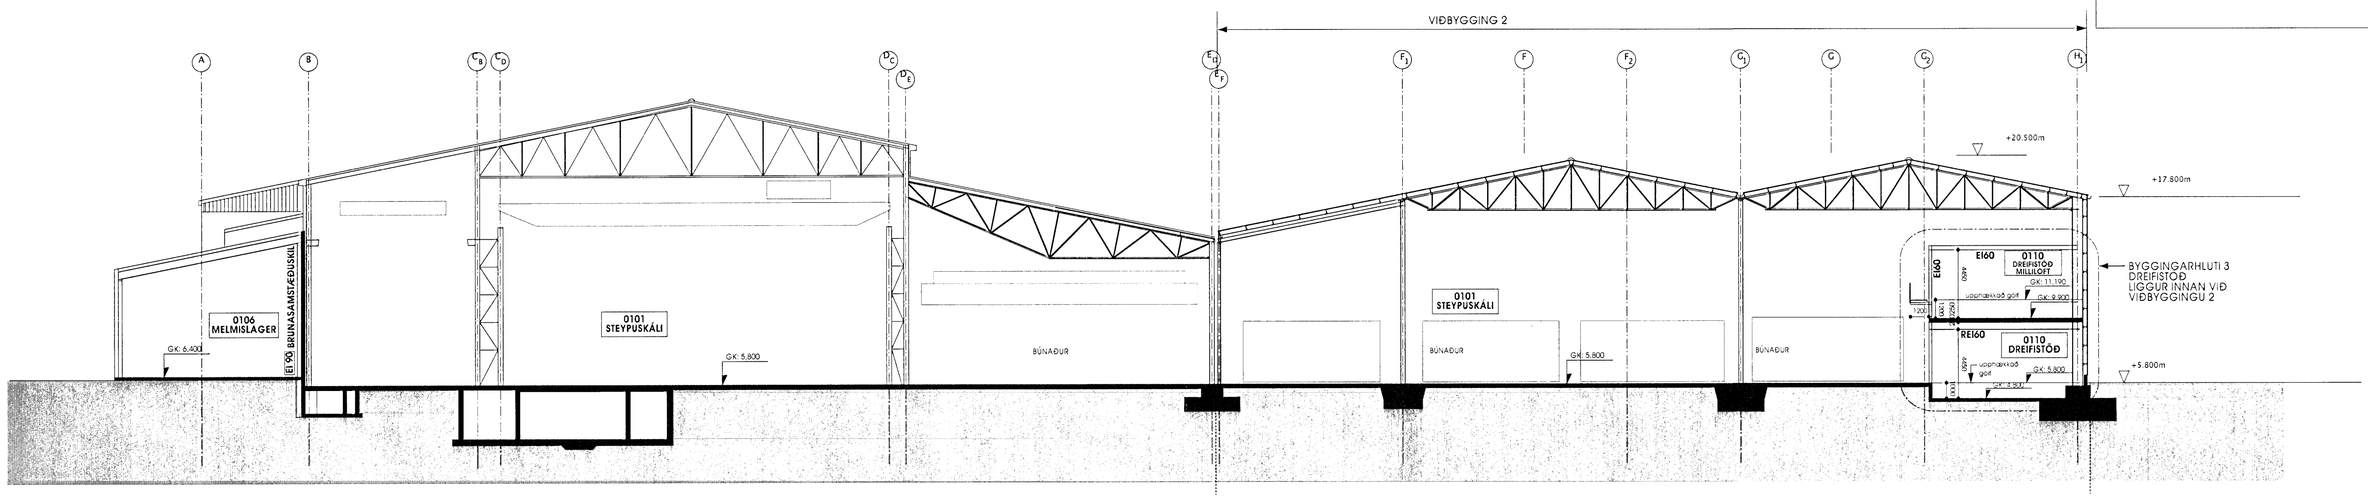

1 SNEIÐING A
mkv. 1:200

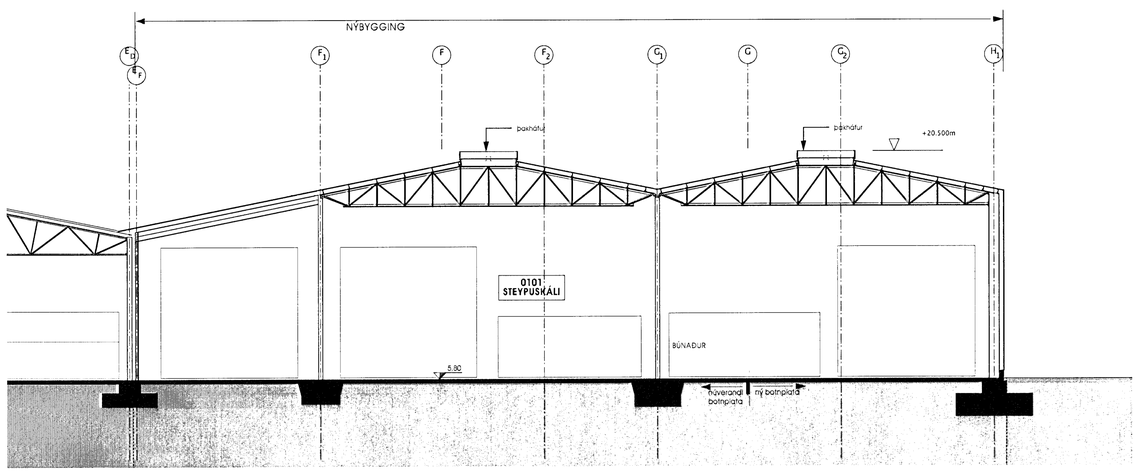

2 SNEIÐING B
mkv. 1:200

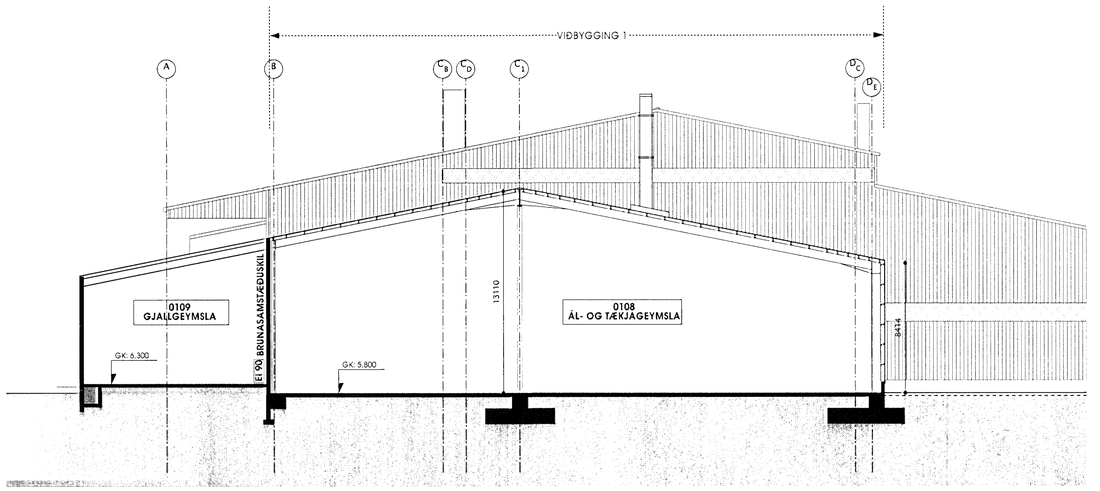

3 SNEIÐING C
mkv. 1:200

ATH:
HK= HÆÐAKÓTAR Á HÆSTU PUNKTUM VIÐKOMANDI MANNVIRKIS Í HÆÐARKERFI HAFNARFJARÐAR

1:200
10 0 10m

16.06.2010
SLÖKKVILIÐ HÖFUÐBORGARSVÆÐISINS BS.

GLÁMA·KÍM
Arkitektar Laugavegi 164 ehf. • 105 Reykjavík
Arni Kjartansson kt: 040262-3009
Bæring Bjarnar Jónsson kt: 020964-5509
Johannes Þórðarson kt: 121057-0039
Sigbjörn Kjartansson kt: 121258-2009
Sigurður Heiðarsson kt: 100857-2009

16/6 '10
MANNVIT
VERKFRÆÐISTOFA
Kt. 430572-0169

HEILBRIGÐISEFTIRLIT
HAFNARFJARÐAR-
OG KÓPAVOGSSVÆÐIS
Garðatorgi 7 - 210 Garðabæ
16. júní 2010

GLÁMA·KÍM
Arkitektar Laugavegi 164 ehf. 105 Reykjavík
s: 530-8100, f: 530-8101, kt: 560 496 2739
glamakim@glamakim.is, www.glamakim.is

HRV ENGINEERING

Breyt.: Rev.:	Breyting: Revision:	Dags.: Date:	Samp.: Approved:	Notk. nemi.: Released:

This drawing is the property of the Rio Tinto Alcan Iceland Ltd. and handed out for personal use only. It may neither be copied nor made available to others without permission of the Rio Tinto Alcan Iceland Ltd. The receiver is liable for any misuse.

STÆKKUN STEYPUSKÁLANS 2010
SNEIÐINGAR

AÐALUPPDRÁTTUR

Gláma Kím Arkitektar Laugavegi 164 ehf.

Teknað: Drawn: UDM 2010.06.15 | Yfirfarð: Checked: SK 2010.06.15

Rio Tinto Alcan
ISAL Straumsvík
Alcan Iceland Ltd
IS-222 Hafnarfjarðar

Athugasemdir: Remarks:
Stærð: Format:
Mkv.: Scale: 1:200
Kostn.nr. - bún.nr. / CCno. - Eq.no:
AKS no.:
Tekn.nr. verktaka / Drw.no of supplier: A01.07
Breyt / Rev.
Samþykkt: Approved:
Tekn. nr. ISAL / Drw no. of ISAL:
Breyt / Rev.