Format A1 (841x594 mm) is 20 mm outside of this frame

WALL GIRTS SHOWN 1:50

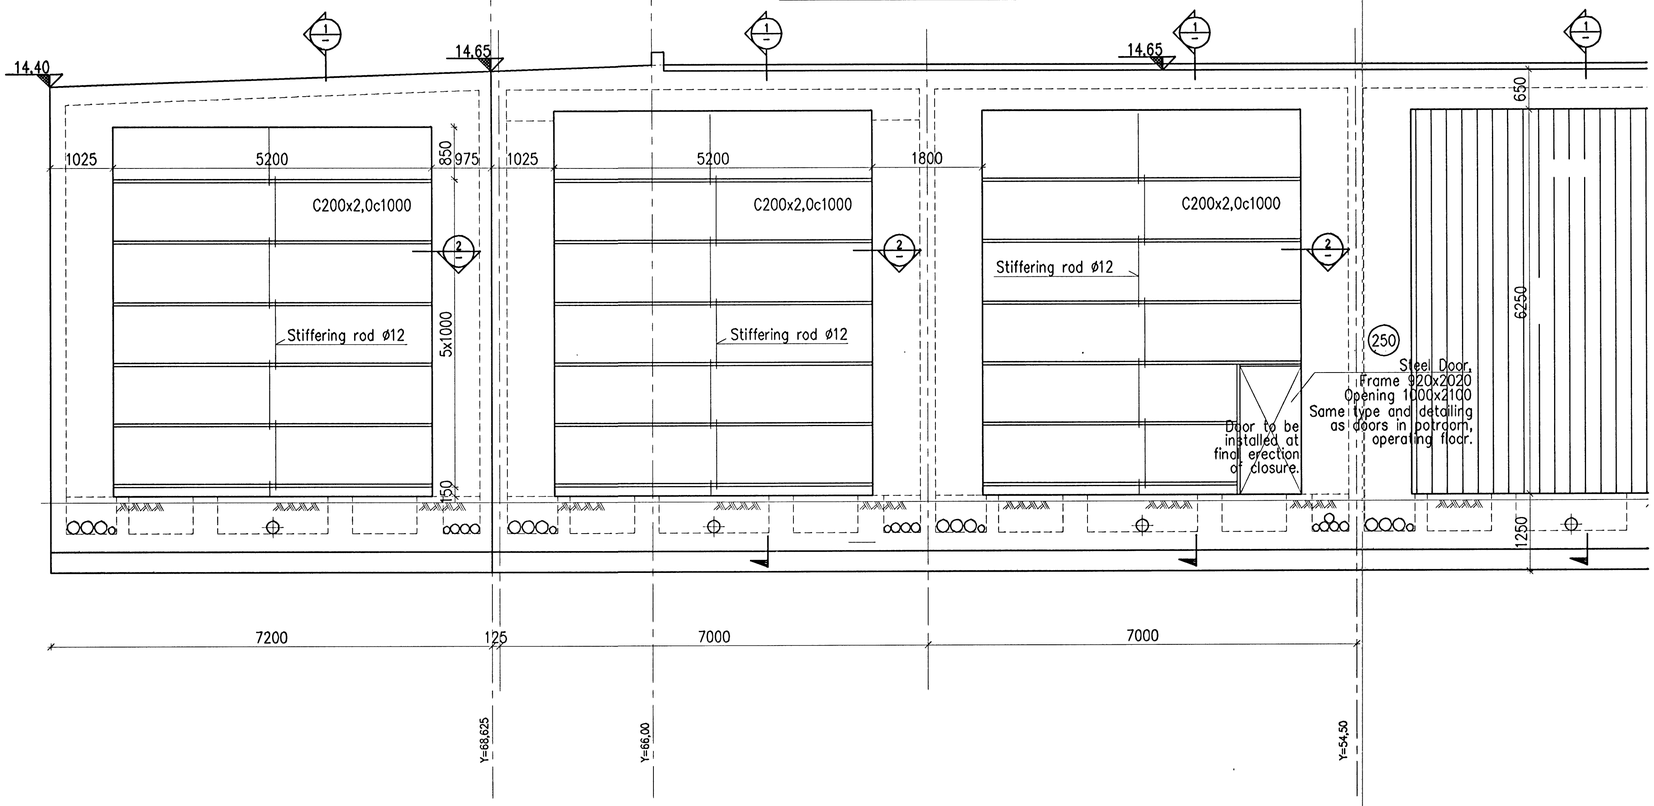

2 SNIÐ 1:5

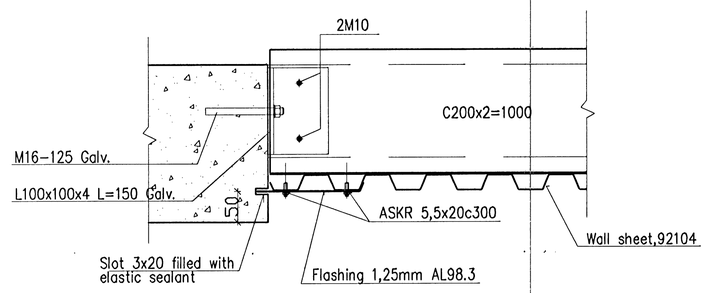

1 SNIÐ 1:5

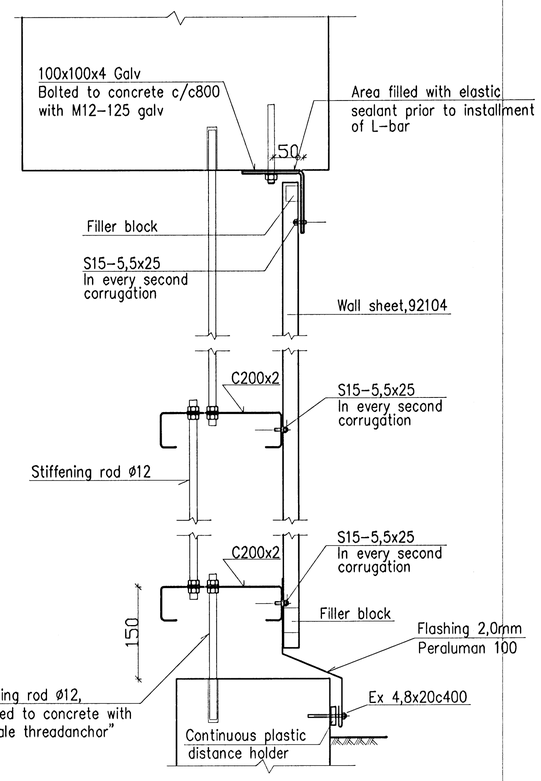

Byggingarfulltrúi Hafnarfjarðar
Afrit af teikn.
12 JÚLÍ 2005

1:50 1000 0 1000 2000 3000 4000 5000 mm

1:5 100 0 100 200 300 400 500 mm

K:\2003.01\10\23-III-rec\Teikn\Malteikningar\2318.dwg

Skýringar:
Explanations:

VST Verkfræðistofa Sigurðar Thoroddsen hf.
Armúla 4, 108 Reykjavík Sími 569 5000 Fax 569 5010

Breyt. Rev.	Breyting Revision	Dags. Date	Samþ. Approved	Nótk. heimil. Released

Tilv.teikningar nr. ISAL
Ref.drawing no. of ISAL

Samsetn.teikningar nr. ISAL
Assembly drawing no. of ISAL

This drawing is the property of the Alcan Iceland Ltd. and handed out for personal use only. It may neither be copied nor made available to others without permission of the Alcan Iceland Ltd. The receiver is liable for any misuse.

Fjöldi stykkja / Number of pieces: IV III II I

Hlutur / Object	Atriði / Item	Efni / Material	ea.:stk / Weight	total:1 hellu / kg. bygd	Athugasemdir / Remarks

POTROOM 3 – Mhl. 97

RECTIFIER BUILDING, EXTENTION

CLOSURE OF OPENINGS

Stærð / Format: A1 — Mkv. / Scale: 1:5/1:50

Kostn.nr.-bún.nr. / CCno.-Eq.no.: 4011 1189

AKS no.: UB 30

Verktaki / Supplier: VST

Teikn.nr. verktaka / Drw.no. of suppl.: 2003.0110 23.18 — Breyt./Rev.: 1

Teiknað / Drawn: NI LDB — Yfirfarið / Checked: NI

Samþykkt / Approved: [signature]

ALCAN PRIMARY METAL EUROPE
ISAL
Alcan Iceland Ltd
Straumsvík
IS-222 Hafnarfjörður

Drw.no. of ISAL / Teikn.nr. ISAL: 186712 — Breyt./Rev.:

Teiknað / Drawn: APRÍL 2005 — Yfirfarið og skilað / Checked and filed

Nótkun heimilað / Released