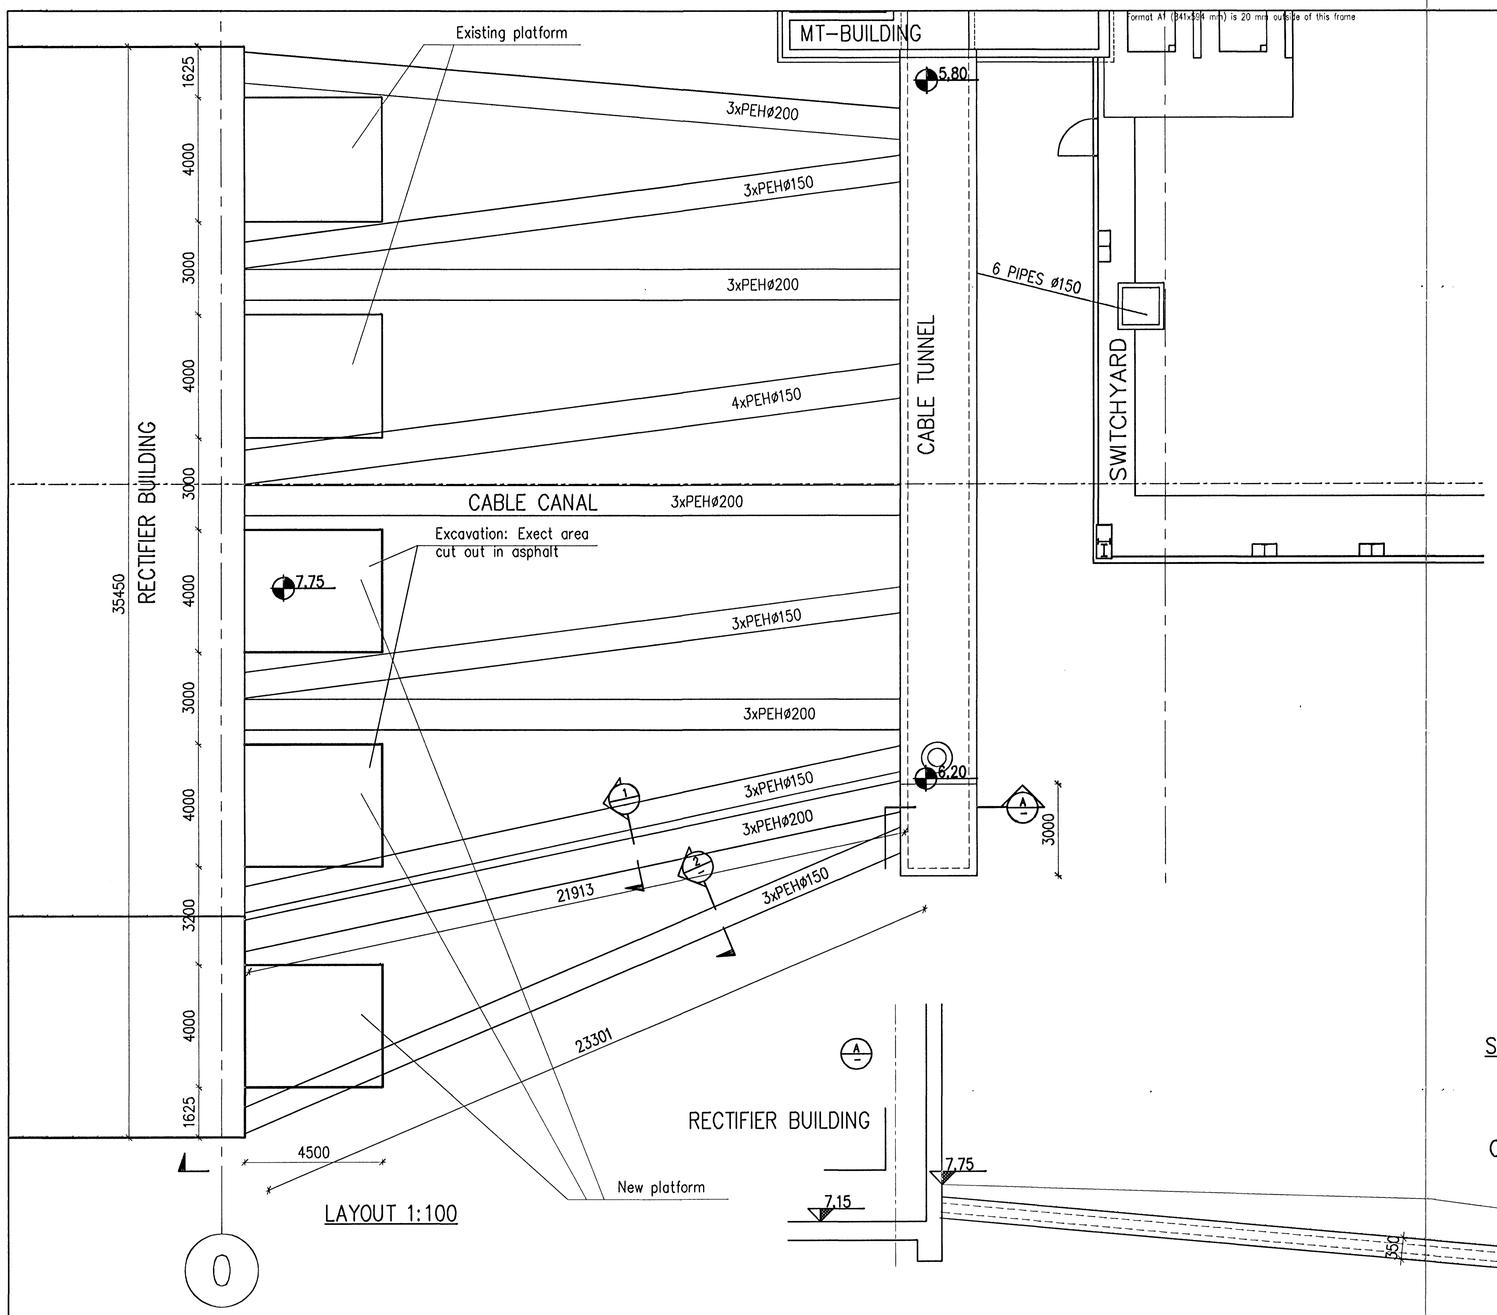

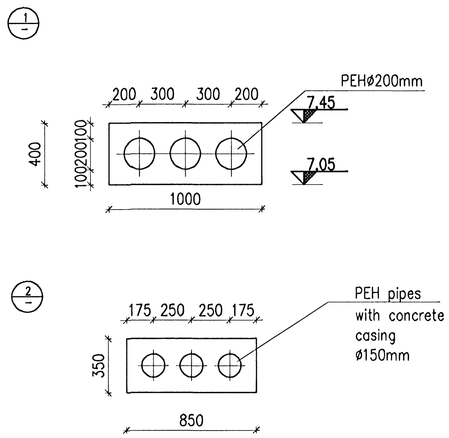

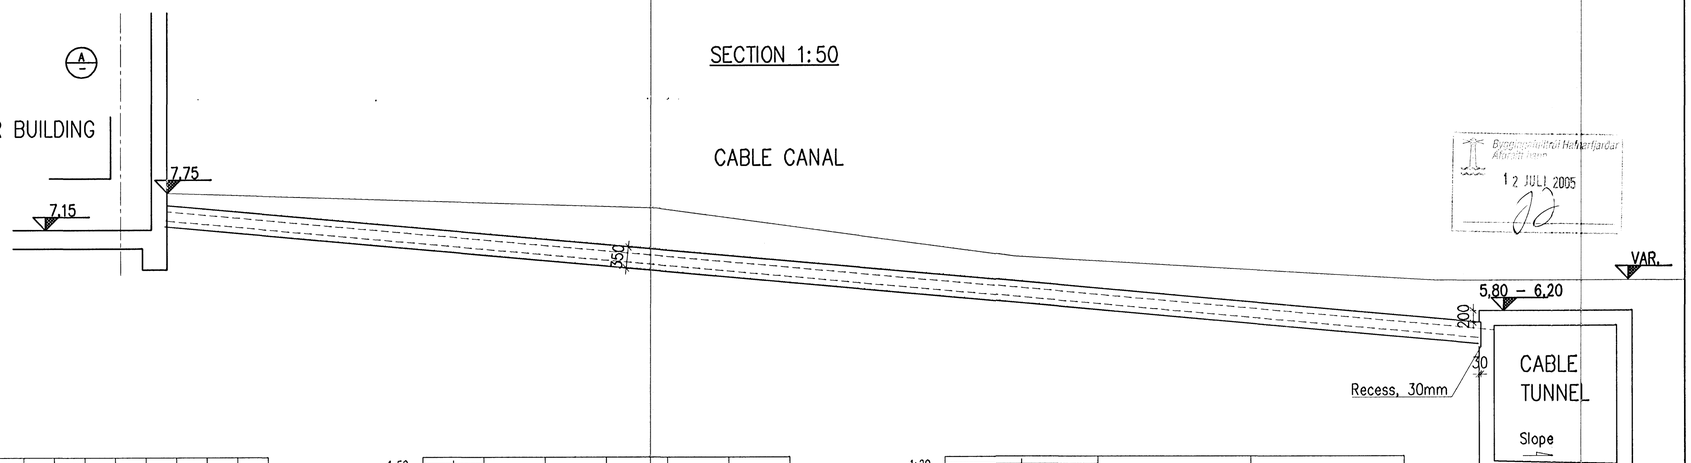

Format A1 (841x594 mm) is 20 mm outside of this frame

Byggingafulltrúi Hafnarfjarðar
Afgreitt
12 JÚLÍ 2005

1:100 1000 0 2000 4000 6000 8000 10000 mm

1:50 1000 0 1000 2000 3000 4000 5000 mm

1:20 1000 0 1000 2000 mm

K:\2003.01\10\23-III-rec\Teikn\Malteikningar\2320.dwg

Skýringar:
Explanations:

VST Verkfræðistofa Sigurðar Thoroddsen hf.
Ármúla 4, 108 Reykjavík Sími 569 5000 Fax 569 5010

Breyt. Rev.	Breyting Revision	Dags. Date	Samþ. Approved	Notk. heimil. Released

Tilv.teikninga nr. ISAL / Ref.drawing no. of ISAL
Samsetn.teikningar nr. ISAL / Assembly drawing no. of ISAL

This drawing is the property of the Alcan Iceland Ltd. and handed out for personal use only. It may neither be copied nor made available to others without permission of the Alcan Iceland Ltd. The receiver is liable for any misuse.

Fjöldi stykkja Number of pieces: IV III II I

Hlutur Object	Atriði Item	Efni Material	ea.; stk	total; 1 heild (kg)	Athugasemdir Remarks
			Weight	bygg	

Stærð Format A1 — 1100/50/20
Kostn.nr.-bún.nr. / CCno.-Eq.no.: 4011 1189
AKS no.: UB 30
Verktaki / Supplier: VST
Teikn.nr. verkt.a / Drwng. of suppl.: 2003.0110 23.20
Breyt./Rev.: 1
Teiknað Drawn: NI LDB — Yfirfarið Checked
Samþykkt Approved
ALCAN PRIMARY METAL EUROPE
ISAL
Alcan Iceland Ltd
Straumsvík
IS-222 Hafnarfjordur
Drwng. of ISAL / Teikn.nr. ISAL: 186714
Breyt./Rev.
Teiknað Drawn: APRIL 2005 — Yfirfarið og skráð Checked and filed
Notkun heimiluð Released

POTROOM 3 – Mhl. 97
RECTIFIER BUILDING, EXTENTION
FORMWORK, CABLE CANALS & CABLE TUNNEL