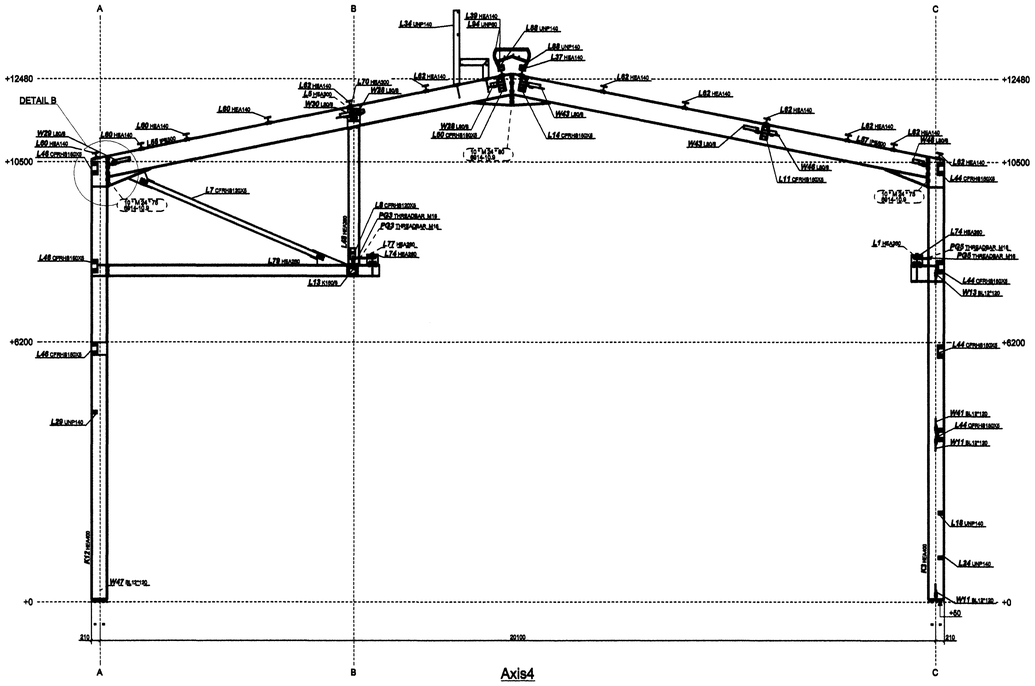

Axis4

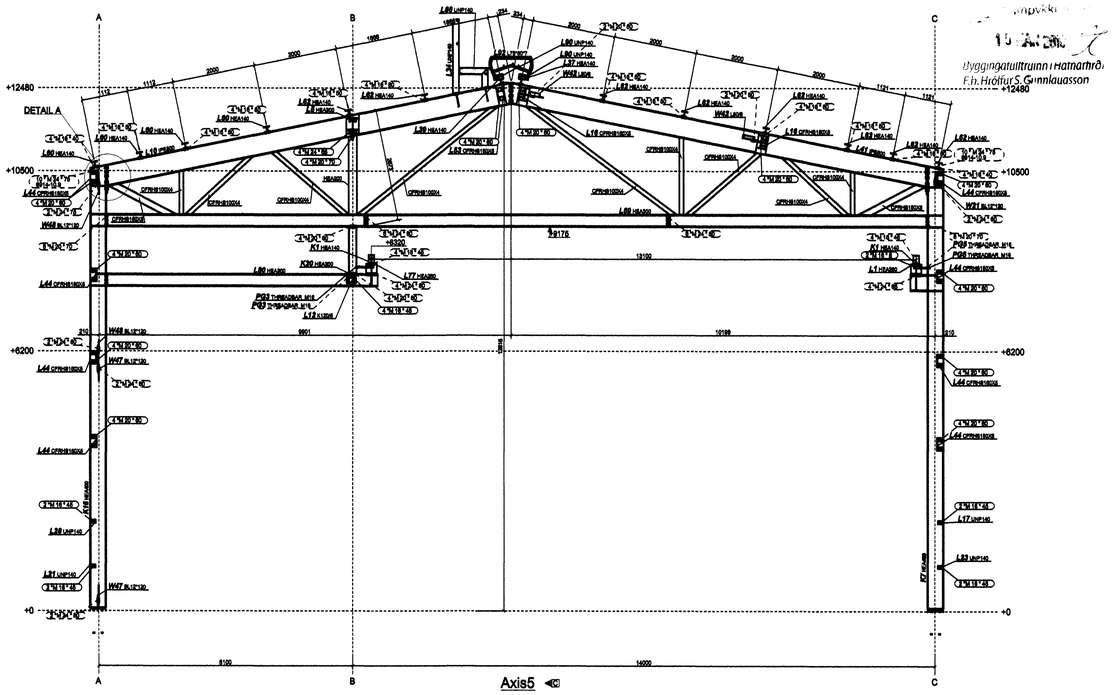

Axis5

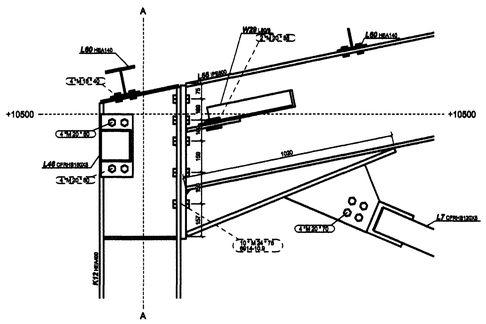

DETAIL B

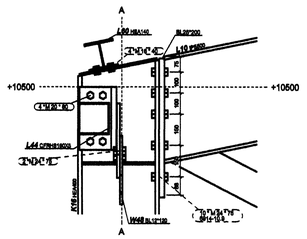

DETAIL A

Byggingatulltruinn i Hafnarfirði
F.h. Hrólfur S. Gunnlaugsson

REV. No.	REV. MARK	REVISION DESCRIPTION	REVISION DATE
3	C	Change in axis 6, FOR CHECK	2008-11-26
2	B	Second issue, FOR CHECK	2008-11-18
1	A	First issue, FOR CHECK	2008-11-03

GRADE: S235, UNLESS NOTED
ALL WELDS ARE ≥ 0.7tmin, F.W UNLESS NOTED
ALL BOLTS ARE 8.8, UNLESS NOTED

STATUS: FOR CHECK

PROJECT: Alcan
DRAWING TITLE: Cross sections axis 4, 5
CONTRACTOR:

Dwg.: Kostrzewski
Date: 2008-10-24
Scale: 1/10 1/50

TEKLA Structures

SPOMASZ ZARY POLAND

R.C.K.
BIURO INŻYNIERSKIE SP. Z O. O.
UL. SIKORSKIEGO 39
PL 61-536 POZNAŃ
Tel. +48 61 8364587
Fax.+48 61 8364969
e-mail: biuro@rck.poznan.pl

CONTRACT No SPOMASZ: nr spomasz
CONTRACT No R.C.K.: R-06-0114
DRAWING No.: G [6]
REV. MARK: C

VERKÍS

Breyt. Rev.	Breyting Revision	Dags. Date	Samb. Approved	Notk. heimil. Released
–	–	–	–	–
–	–	–	–	–
–	–	–	–	–
–	–	–	–	–
–	–	–	–	–
–	–	–	–	–
–	–	–	–	–

Tilv.teikningar nr. ISAL
Ref.drawing no. of ISAL

Samsetn.teikningar nr. ISAL
Assembly drawing no. of ISAL

This drawing is the property of the Alcan Iceland Ltd. and handed out for personal use only. It may neither be copied nor made available to others without permission of the Alcan Iceland Ltd. The receiver is liable for any misuse.

Fjöldi stykkja / Number of pieces: IV III II I

Hlutur / Object | Atriði / Item | Efni / Material | ea.:stk / Weight | total: í heild / (kg) Þyngd | Athugasemdir / Remarks

Kersmiðja
Viðbygging við kersmiðju
Stálvirki – Smíðateikning

Stærð / Format: A0 | Mkv. / Scale: 1:10/1:50
Kostn.nr.–bún.nr. / CCno.–Eq.no.: 5110 01224
AKS no.: UK1
Teikn.nr. vertaka / Drw.no. of suppl.: 105322 | Breyt./Rev.
Verktaki / Supplier: VHE
Teiknað / Drawn: KEH 06.01.10 | Yfirfarið / Checked: PRG 06.01.10 | Samþykkt / Approved
Drw.no. of ISAL / Teikn.nr. ISAL: 185327 | Breyt./Rev.

RioTintoAlcan
ISAL Straumavík
Alcan Iceland Ltd
IS-222 Hafnarfjordur

Teiknað / Drawn | Yfirfarið og skráð / Checked and filed | Notkun heimiluð / Released