Format A1 (841×594 mm) is 20 mm outside of this frame

10 FEB 2009

Byggingafulltrúinn Hafnarfirði
F.h. Hrólfur S. Gunnlaugsson

Niels Indriðason
Nr 42.1911/44-3549

PLAN VIEW, 1:100

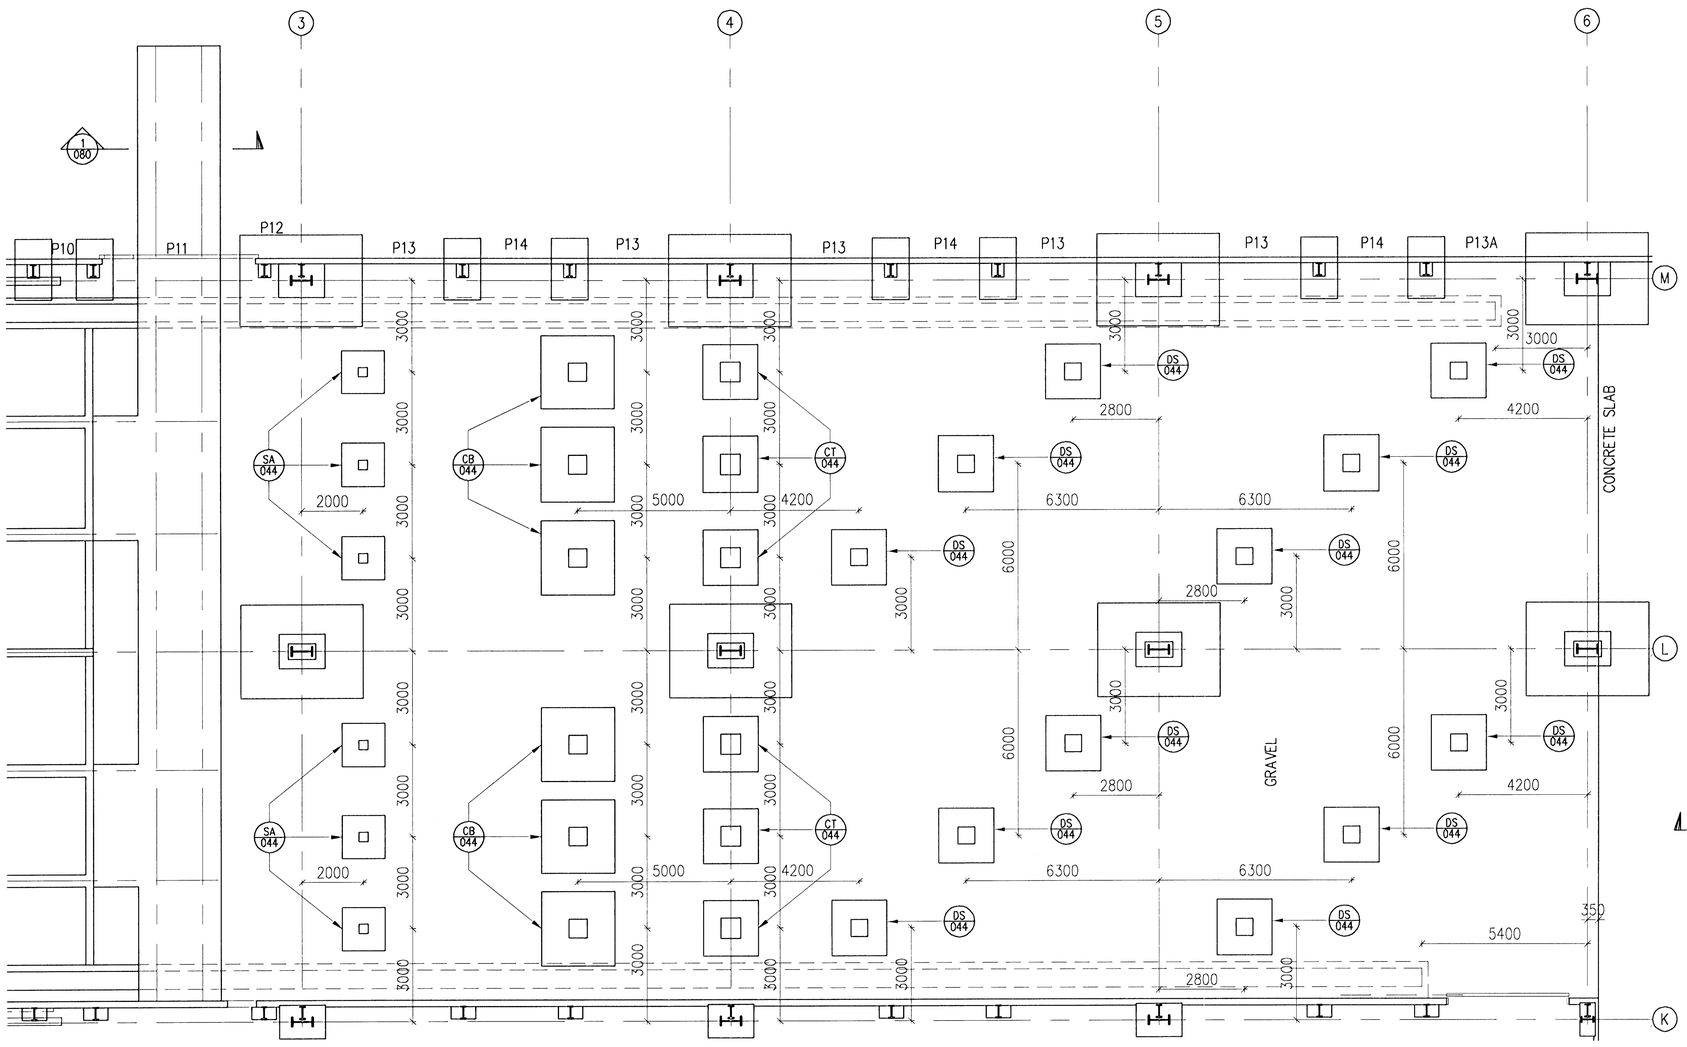

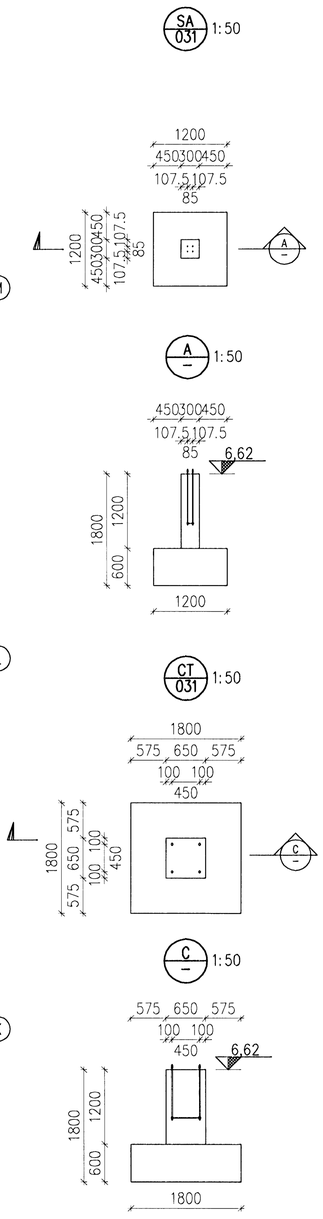

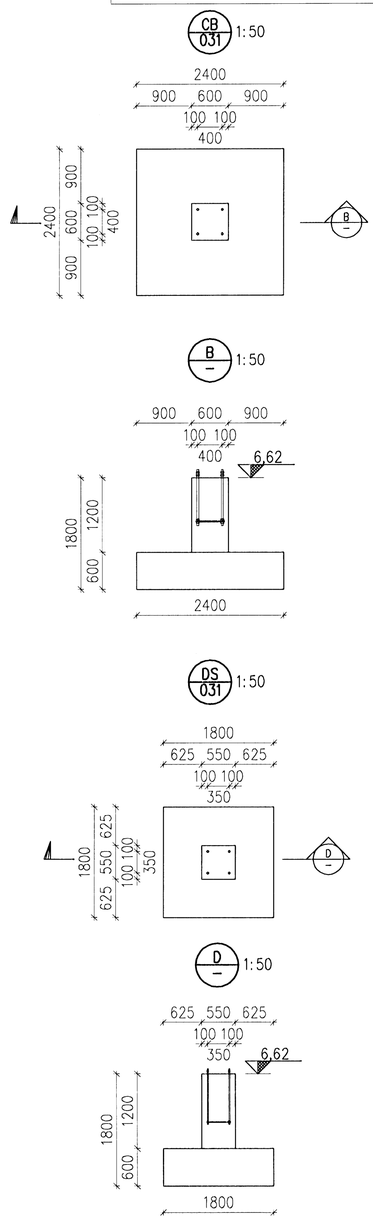

1:50 1000 0 1000 2000 3000 4000 5000 mm

1:100 1000 0 2000 4000 6000 8000 10000 mm

Skýringar:
Explanations:

HRV ENGINEERING

Breyt. Rev.	Breyting Revision	Dags. Date	Samþ. Approved	Nótk. heimil. Released
1	Issued for use	08.12.18		

Tilv.teikningar nr. ÍSAL / Ref.drawing no. of ÍSAL

Samsetn.teikningar nr. ÍSAL / Assembly drawing no. of ÍSAL

This drawing is the property of the Rio Tinto Alcan Iceland Ltd. and handed out for personal use only. It may neither be copied nor made available to others without permission of the Rio Tinto Alcan Iceland Ltd. The receiver is liable for any misuse.

Fjöldi stykkja / Number of pieces: IV III II I

Hlutur / Object	Atriði / Item	Efni / Material	ea.: stk. / Weight	totalt í heild (kg) / pyngd	Athugasemdir / Remarks

IDP 410 – SUBSTATION
220 kV SWITCHYARD BLD.
CONCRETE WORK
FOUNDATION AND BOTTOM SLAB

Stærð / Format: A1 | Mkv. / Scale: 1:50/1:100
Kostn.nr.-bún.nr. / CCno.-Eq.no.: 4011
AKS no.

Verktaki / Supplier: HRV

Teiknað / Drawn: HS/LDB 2008.12.01 | Yfirfarið / Checked: NI | Samþykkt / Approved: Niels Indriðason 1911/44-3549

Teikn.nr. verktaka / Drw.no. of supp.: IDP-410-CA-000-079 | Breyt./Rev.: 1

ÍSAL Straumsvík
Alcan Iceland Ltd
IS-222 Hafnarfjörður

Drw.no. of ÍSAL / Teikn.nr. ÍSAL: 250179 | Breyt./Rev.: 1

Teiknað / Drawn | Yfirfarið og skráð / Checked and filed | Nótkun heimiluð / Released

C:\IDP\01 IDP\400 – Reduction\410 Substation\Drawings\Civil\IDP-410-CA-000-079.dwg