Format A1 (841x594 mm) is 20 mm outside of this frame

Samþykkt þann
10 FEB 2009
Byggingafulltrúinn í Hafnarfirði
F.h. Hrólfur S. Gunnlaugsson
Niels Indriðason
NI 46.1/811/14-3549

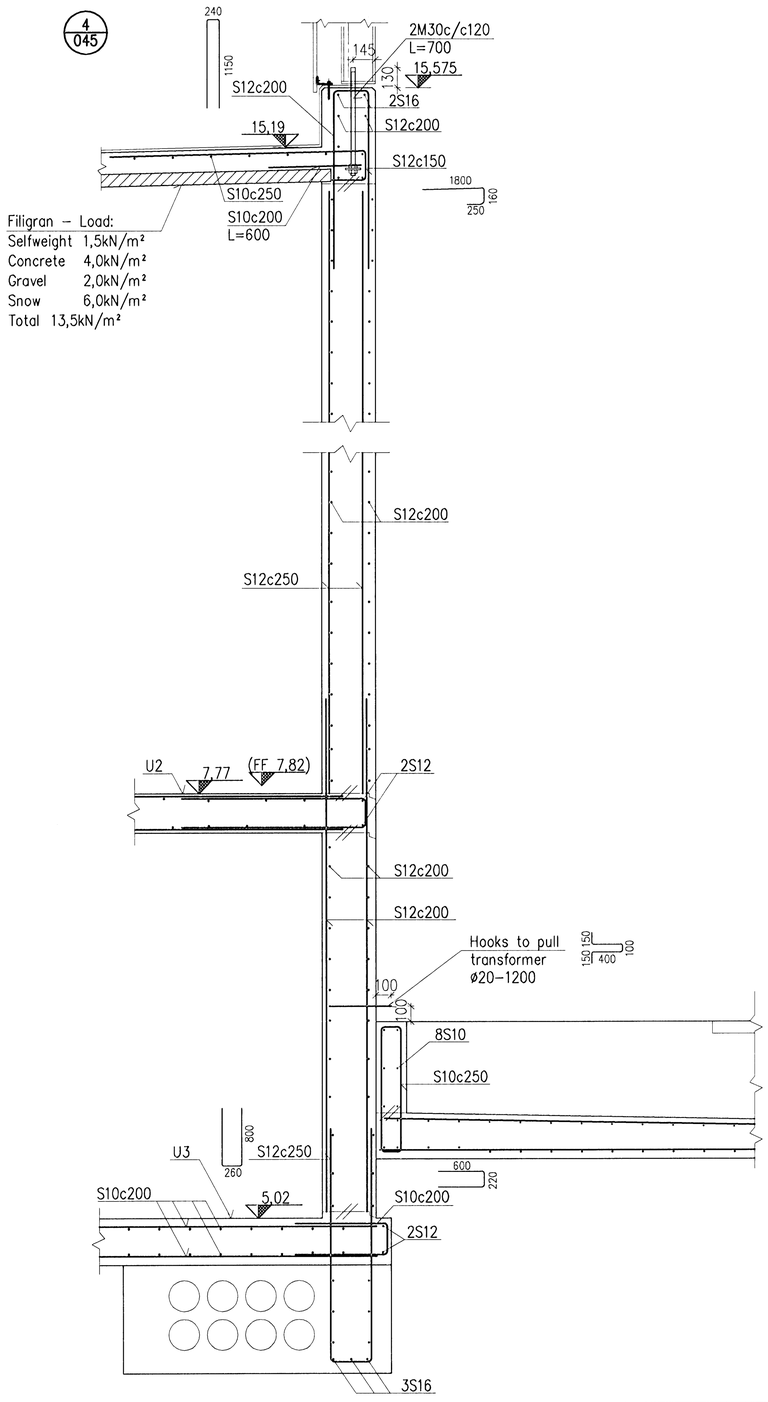


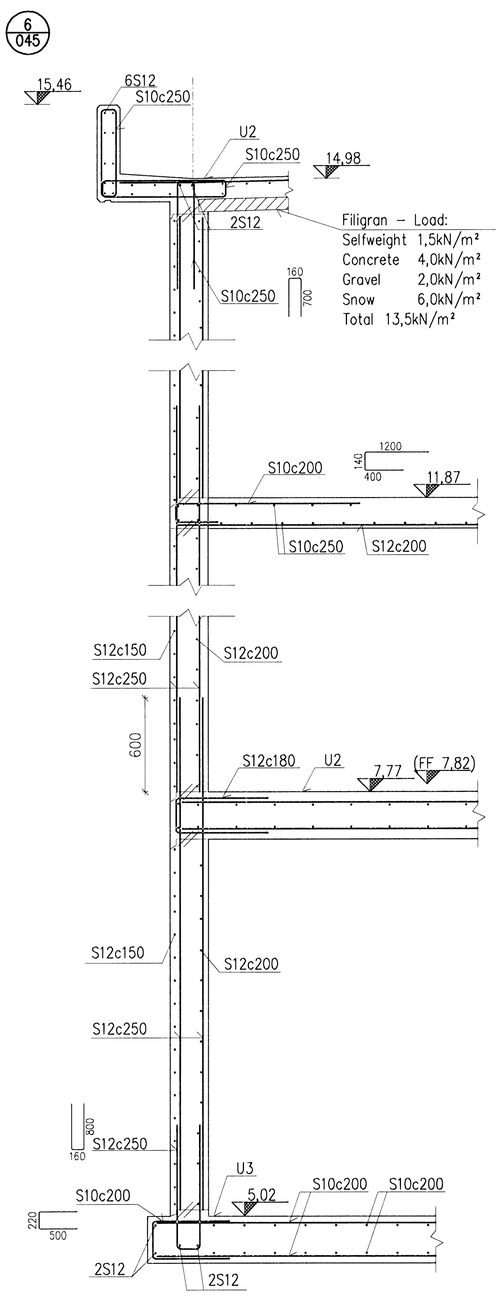


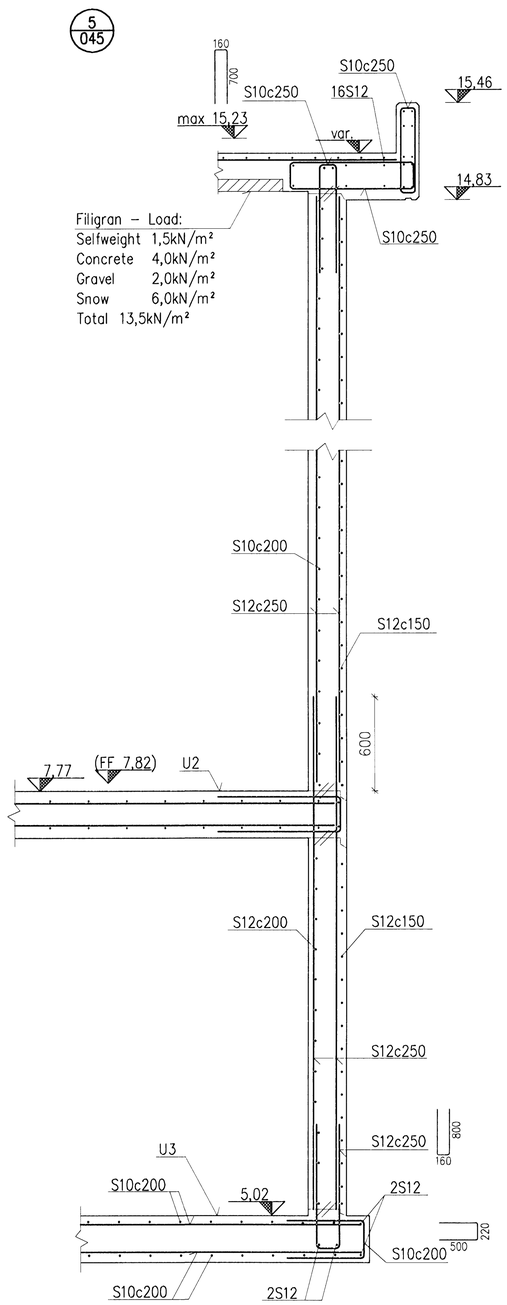


1:20
1000 0 1000 2000 mm

**Skýringar:**
**Explanations:**

| Breyt. Rev. | Breyting Revision | Dags. Date | Samþ. Approved | Nótk. heimil Released |
|---|---|---|---|---|
| 2 | Issued for use | 08.12.18 | | |
| 1 | Issued for tendering | 08.10.01 | ÓS | |

Fjöldi stykkja Number of pieces: IV III II I

This drawing is the property of the Rio Tinto Alcan Iceland Ltd and handed out for personal use only. It may neither be copied nor made available to others without permission of the Rio Tinto Alcan Iceland Ltd. The receiver is liable for any misuse.

| Hlutur Object | Atriði Item | Efni Material | eg.: stk Weight | total: í heild (kg) byngd | Athugasemdir Remarks |
|---|---|---|---|---|---|
| IDP 410 – SUBSTATION<br>60kV SWITCHGEAR BLD.<br>REINFORCEMENT<br>WALLS, SECTION | | | | | |

Stærð Format: A1 | Mkv. Scale: 1:20
Kostn.nr.-tún.nr. / Cho.-Eq.no.: 4011
AKS no.:
Verktaki / Supplier: HRV
Teikn.nr. verkaka / Drw.no. of suppl.: IDP-410-CA-000-048 | Breyt./Rev.: 2
Teiknað Drawn: AFV/HS 2008.10.01 | Yfirfarið Checked: NI
Samþykkt Approved: Niels Indriðason 19/Nov-3549
ÍSAL Straumsvík | Alcan Iceland Ltd IS-222 Hafnarfjörður
Drw.no. of ÍSAL / Teikn.nr. ÍSAL: 250148 | Breyt./Rev.: 2
Teiknað Drawn | Yfirfarið og skráð Checked and filed | Nótkun heimiluð Released

Riv.teikningar nr. ÍSAL Ref.drawing no. of ÍSAL
Samsetn.teikningar nr. ÍSAL Assembly drawing no. of ÍSAL

C:\IDP\01 IDP\400 – Reduction\410 Substation\Drawings\Civil\IDP-410-CA-000-048.dwg