Format A1 (841x594 mm) is 20 mm outside of this frame

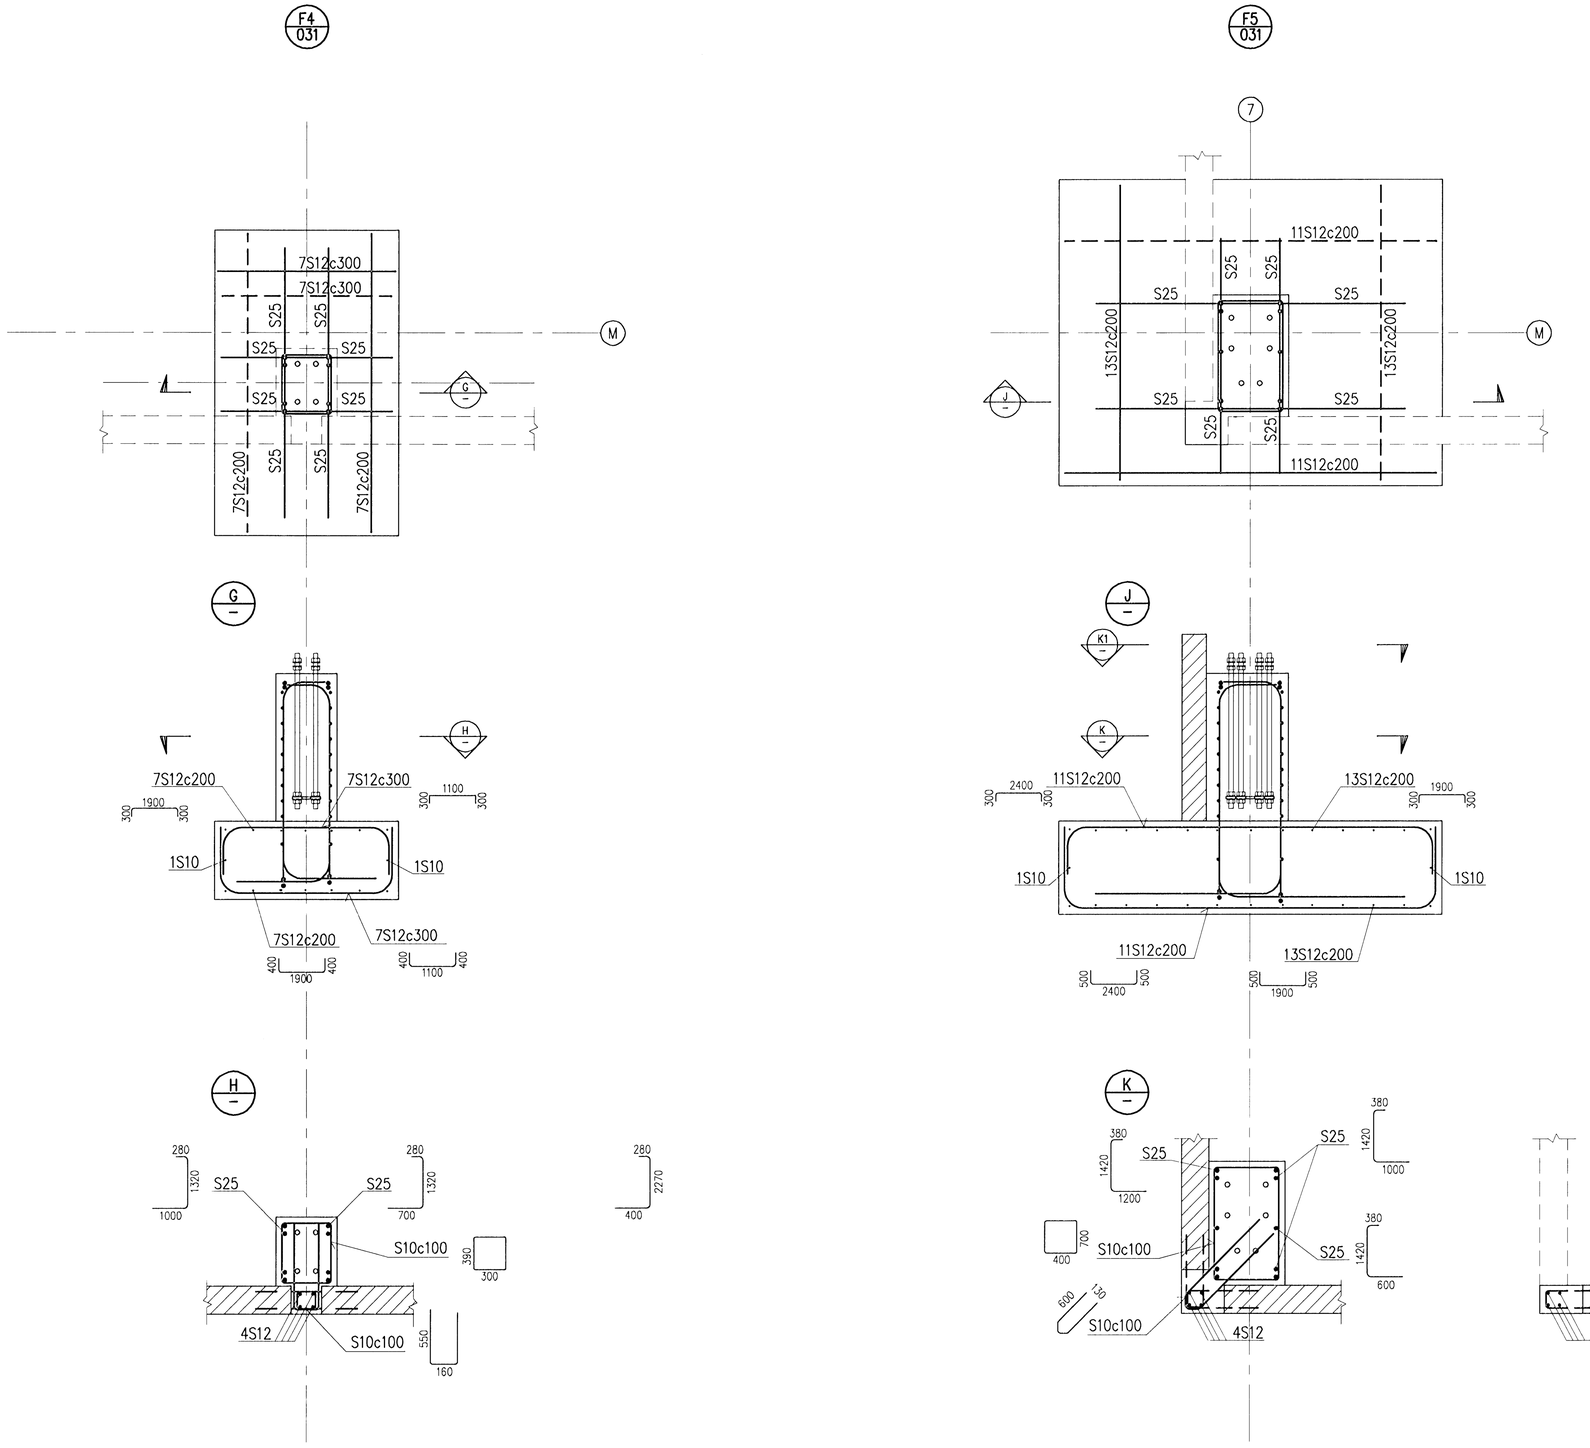

Samþykkt þann
10 FEB 2009
Byggingafulltrúinn í Hafnarfirði
F.h. Hrólfur S. Gunnlaugsson

Nich Indriðason
NI kt. 181144-3949

CONCRETE: C30/37:XF3-38

1:20
1000 0 1000 2000 mm

Skýringar:
Explanations:

Breyt. Rev.	Breyting Revision	Dags. Date	Samþ. Approved	Natk. heimil. Released
2	Issued for use	08.12.18		
1	Issued for tendering	08.10.01	ÓS	

Tilv.teikningar nr. ISAL
Ref.drawing no. of ISAL

Samsetn.teikningar nr. ISAL
Assembly drawing no. of ISAL

This drawing is the property of the Rio Tinto Alcan Iceland Ltd. and handed out for personal use only. It may neither be copied nor made available to others without permission of the Rio Tinto Alcan Iceland Ltd. The receiver is liable for any misuse.

Fjöldi stykkja / Number of pieces: IV III II I

Hlutur / Object | Atriði / Item | Efni / Material | ea.:stk / Weight | total:í heild (kg) þyngd | Athugasemdir / Remarks

IDP 410 – SUBSTATION
220 kV SWITCHYARD BLD
REINFORCEMENT
FOUNDATION 2/4

Stærð / Format: A1 | Mkv. / Scale: 1:20
Kostn.nr.-bún.nr. / CCno.-Eq.no.: 4011
AKS no.:

Verktaki / Supplier: HRV
Teikn.nr. verktaka / Drw.no. of suppl.: IDP-410-CA-000-042 | Breyt./Rev.: 2
Teiknað / Drawn: HS/LDB 2008.10.01 | Yfirfarið / Checked: Ni
Samþykkt / Approved: Nich Indriðason 181144-3949
Drw.no. of ISAL / Teikn.nr. ISAL: 250142 | Breyt./Rev.: 2

Rio Tinto Alcan
ISAL Straumsvík
Alcan Iceland Ltd
IS-222 Hafnarfjordur

Teiknað / Drawn | Yfirfarið og skráð / Checked and filed | Natkun heimiluð / Released

HRV ENGINEERING

C:\IDP\01 IDP\400 – Reduction\410 Substation\Drawings\Civil\IDP-410-CA-000-041-043.dwg