Format A1 (841x594 mm) is 20 mm outside of this frame

Samþykkt þann
10 FEB 2009
Byggingafulltrúinn í Hafnarfirði
F.h. Hrólfur S. Gunnlaugsson

Nicki Indriðason
Nr. kt. 181164-3469

A
035

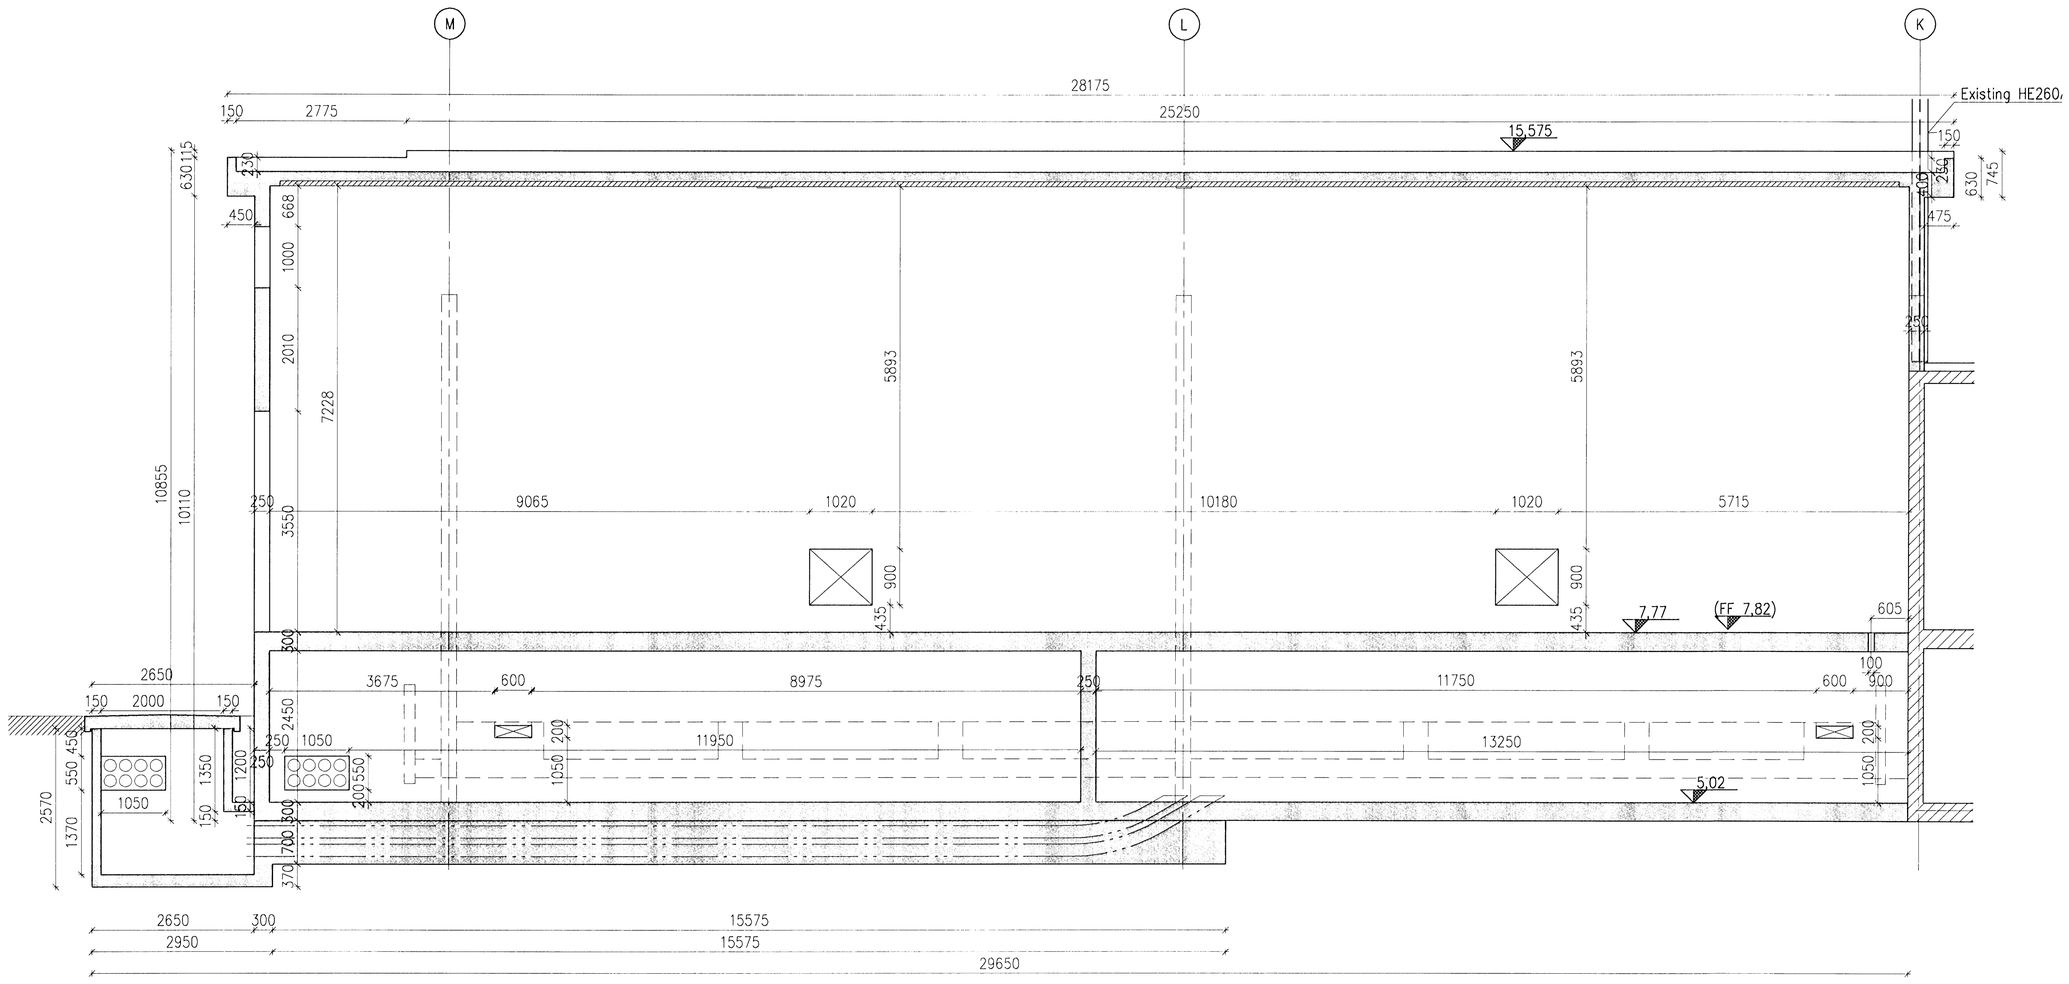

CONCRETE: C30/37: XF3-32

1:50
1000 0 1000 2000 3000 4000 5000 mm

Skýringar:
Explanations:

Breyt. Rev.	Breyting Revision	Dags. Date	Samþ. Approved	Nokk. heimil. Released
1	Issued for use	08.12.18		

Tilv. teikningar nr. ISAL / Ref. drawing no. of ISAL

Samsetn. teikningar nr. ISAL / Assembly drawing no. of ISAL

This drawing is the property of the Rio Tinto Alcan Iceland Ltd. and handed out for personal use only. It may neither be copied nor made available to others without permission of the Rio Tinto Alcan Iceland Ltd. The receiver is liable for any misuse.

Fjöldi stykkja / Number of pieces: IV III II I

Hlutur / Object	IDP 410 – SUBSTATION 60 kV SWITCHGEAR BLD. CONCRETE WORK WALLS SIDE VIEW 1/3
Atriði / Item	
Efni / Material	
ea.: stk / Weight	
totalt: í heild / (vg.) þyngd	
Athugasemdir / Remarks	
Stærð / Format	A1
Mkv. / Scale	1:50
Kostn.nr.-bún.nr. / CCno.-Eq.no.	4011
AKS no.	
Verktaki / Supplier	HRV
Teikn.nr. verktaka / Drw.no. of suppl.	IDP-410-CA-000-037
Breyt./Rev.	1
Teiknað / Drawn	LDB 2008.12.01
Yfirfarið / Checked	NI
Samþykkt / Approved	Nicki Indriðason 18/11/19 3479
Drw.no. of ISAL / Teikn.nr. ISAL	250137
Breyt./Rev.	1
Teiknað / Drawn	
Yfirfarið og skráð / Checked and filed	
Nokkuð heimilað / Released	

ÍSAL
Straumsvík
Alcan Iceland Ltd
IS-222 Hafnarfjordur

C:\IDP\01 IDP\400 - Reduction\410 Substation\Drawings\Civil\IDP-410-CA-000-037.dwg