Samþykkt þann
16 FEB 2011
Byggingarfulltrúinn í Hafnarfirði
F.h. Sigurður Steinar Jónsson

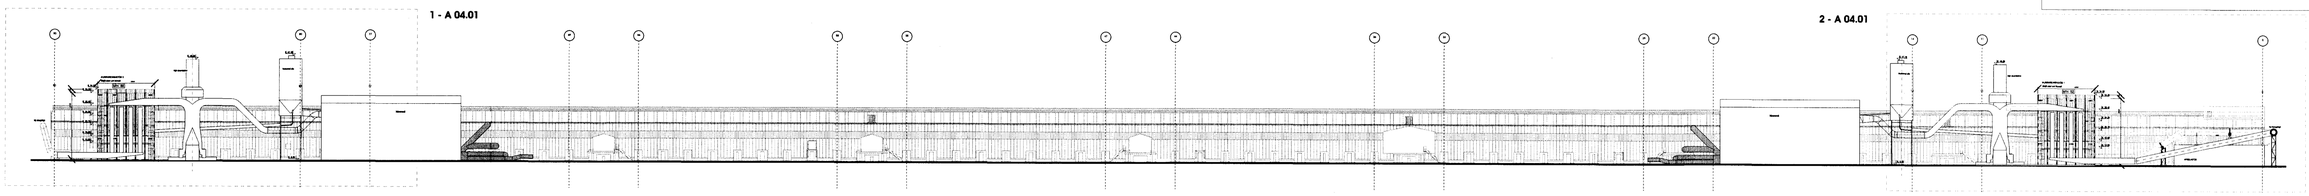

1 ÚTLIT ÞURRHREINSISTÖÐVAR 1 OG 2 AÐ KERSKÁLA 1
mkv. 1:1200

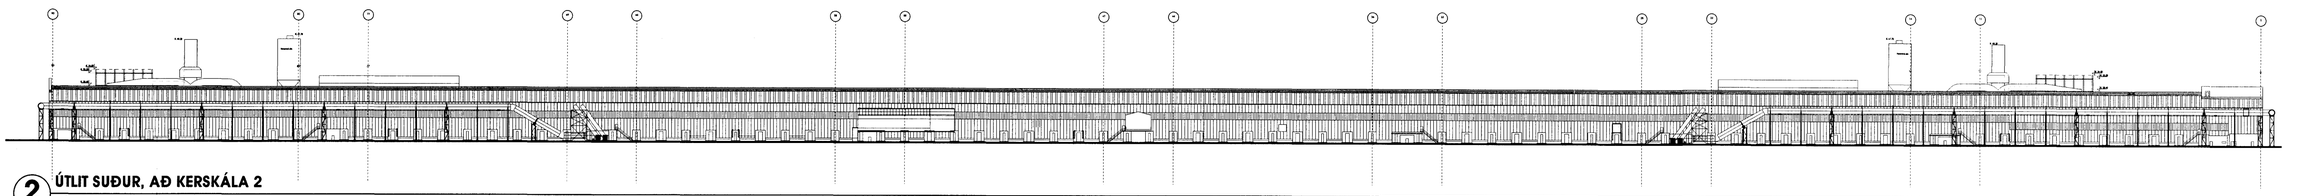

2 ÚTLIT SUÐUR, AÐ KERSKÁLA 2
mkv. 1:1200

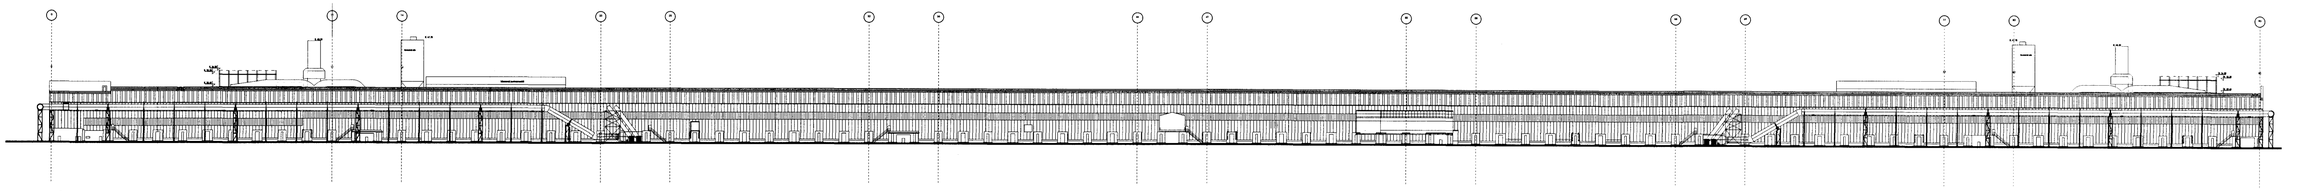

3 ÚTLIT NORÐUR, AÐ KERSKÁLA 1
mkv. 1:1200

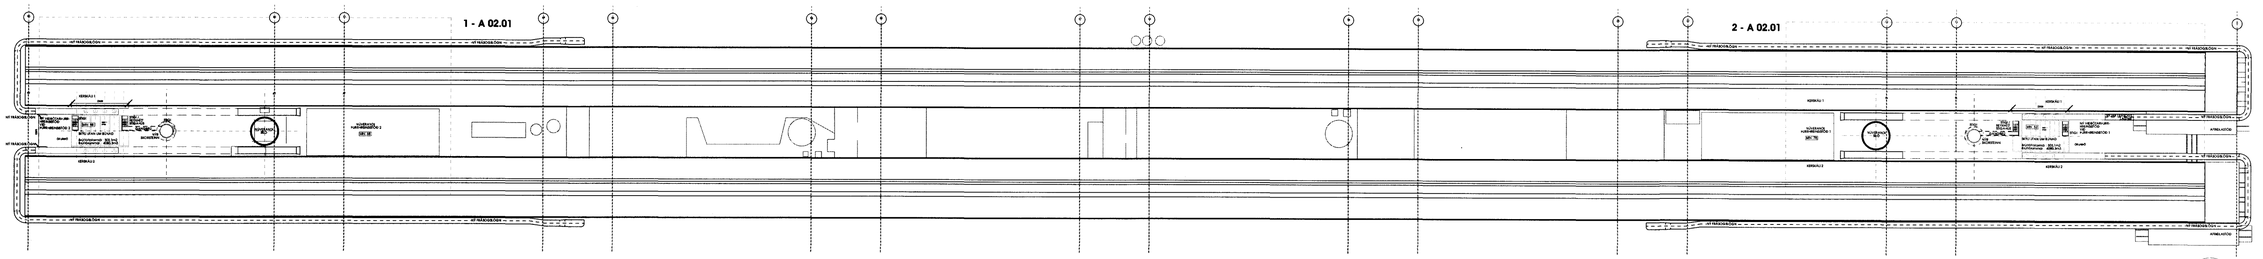

4 ÞAKMYND, KERSKÁLI 1 OG 2
mkv. 1:1200

Gh 27.1.2011
HEILBRIGÐISEFTIRLITS
HAFNARFJARÐAR-
OG KÓPAVOGSSVÆÐIS
Garðatorgi 7 - 210 Garðabæ

20.1.11
MANNVIT
VERKFRÆÐISTOFA
Kt. 430572-0169

26.01.2011
SLÖKKVILIÐ HÖFUÐBORGARSVÆÐISINS BS

Skýringar:
Legend:

GLÁMA·KÍM
Arkitektar / Ráðgjafar / Landslagsarkitektar
Árni Kjartansson kt: 040352-2089
Barring Bjarnar Jónsson kt: 020164-5509
Jón Ólafur Ólafsson kt: 121257-8539
Sigtýr Kjartansson kt: 121258-2789
Sigurður Halldórsson kt: 100857-2009

Útg nr Rev no	Lýsing Description	Dagsetning Date	Han / Tkn Des / Drw	Yfirf Ckd	Notk heim Suppl Rel	Notk heim ISAL Rel
A	Þurrhreinsistöðvum breytt – formi og umfangi.	2011.01.25	SK	SK		

This drawing is the property of the Rio Tinto Alcan Iceland Ltd. and handed out for personal use only. It may neither be copied nor made available to others without permission of Rio Tinto Alcan Iceland Ltd. The receiver is liable for any misuse.

Stærð: Format: A1 Mkv.: Scale: 1:200

HRV ENGINEERING
GLÁMA·KÍM

Dagsetning / Date: 2010.07.28
Teiknað / Drawn: KA
Hannað / Designed:
Yfirf / Chkd: SK
Verktaki / Supplier: GLÁMA·KÍM
Teikn.nr.verktaka / Supplier drw.no.: A01.03
Samþykkt / Approved:
Hluti af: / Part of:

Teg. teikningar / Dwg. type: AÐALUPPDRÁTTUR
Architectural: Building Application

ÞURRHREINSISTÖÐVAR 1 OG 2
ÚTLIT / ÞAKMYND

Flokkur nr.: | Blað nr.: | Næsta bl.nr.:
Kostn.nr.-Cono. / Bún.nr.-Eq.no
AKS

Rio Tinto Alcan
ISAL
Alcan Iceland Ltd
Straumsvík
IS-222 Hafnarfjordur
Iceland

Teikn.nr. ISAL / Drw.no. of ISAL | Breyt./Rev.

ISAL Yfirfarið og skráð, dags / ISAL Checked, date
ISAL Samþykkt, dags / ISAL Approval, date