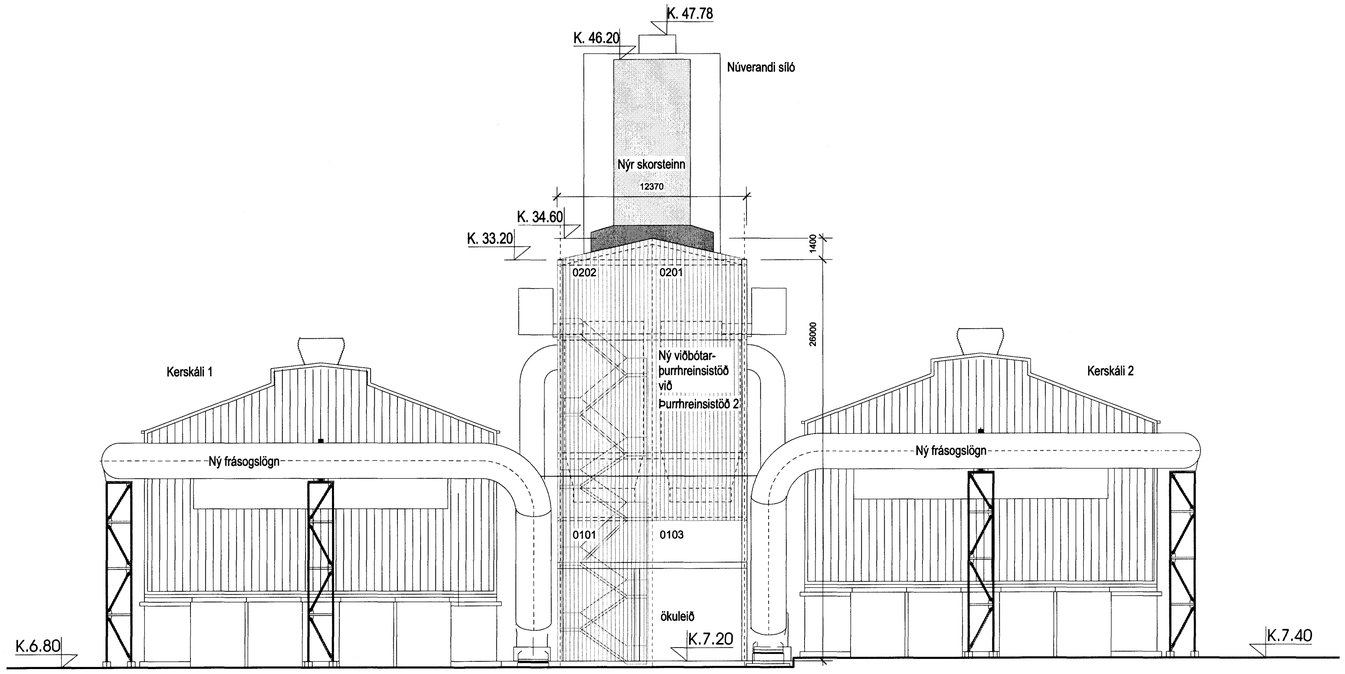

1 ÚTLIT VESTURGAFL - ÞURRHREINSISTÖÐ 1
mkv. 1:200

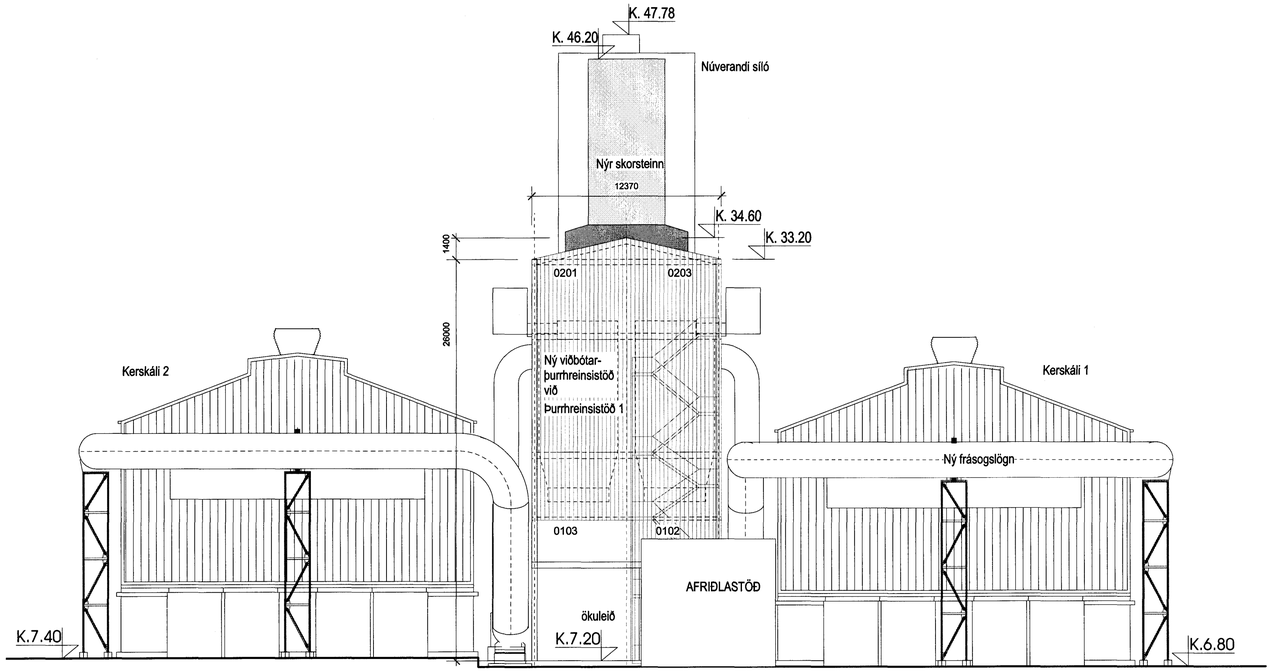

2 ÚTLIT AUSTURGAFL - ÞURRHREINSISTÖÐ 2
mkv. 1:200

Samþykkt þann
16 FEB 2011
Byggingafulltrúinn í Hafnarfirði
F.h. Sigurður Steinar Jónsson

26/1'11
MANNVIT
VERKFRÆÐISTOFA
Kt. 430572-0169

26.01.2011
SLÖKKVILID HÖFUDBORGARSVÆÐISINS hs.

Skýringar:
Legend:

GLÁMA·KÍM
Arkitektar Lauganegi 164 ehf. • 105 Reykjavík
Árni Kjartansson kt: 040352-3089
Bæring Bjarnar Jónsson kt: 020464-5509
Sigurður Helldórsson kt: 121057-6039
Sigurður Kjartansson kt: 121258-2269
Sigurður Helldórsson kt: 100857-2009

Útg nr Rev no	Lýsing Description	Dagsetning Date	Han / Tkn Des / Drw	Yfirf Ckd	Notk heim Suppl Rel	Notk heim ISAL Rel
A	Þurrhreinsistöðvum breytt – formi og umfangi.	2011.01.25	SK	SK		

This drawing is the property of the Rio Tinto Alcan Iceland Ltd. and handed out for personal use only. It may neither be copied nor made available to others without permission of Rio Tinto Alcan Iceland Ltd. The receiver is liable for any misuse.

Stærð: Format: A1 Mkv.: Scale: 1:200

HRV ENGINEERING
GLÁMA·KÍM

Dagsetning / Date: 2010.07.28
Teiknað / Drawn: KA
Hannað / Designed:
Yfirf / Chkd: SK
Verktaki / Supplier: GLÁMA·KÍM
Teikn.nr.verktaka / Supplier drw.no.: A04.02
Samþykkt / Approved:
Hluti af: / Part of:

ÞURRHREINSISTÖÐVAR 1 OG 2
ÚTLIT GAFLAR

Teg. teikningar / Dwg. type: **AÐALUPPDRÁTTUR**
Architectural: Building Application

Rio Tinto Alcan
ISAL
Alcan Iceland Ltd
Straumsvík
IS-222 Hafnarfjordur
Iceland

ISAL Yfirfarið og skráð, dags / ISAL Checked, date
ISAL Samþykkt, dags / ISAL Approval, date

Flokkur nr.: | Blað nr.: | Næsta bl.nr.:
Kostn.nr.–Cono. / Bún.nr.–Eq.no
AKS
Teikn.nr. ISAL / Drw.no. of ISAL | Breyt. /Rev.