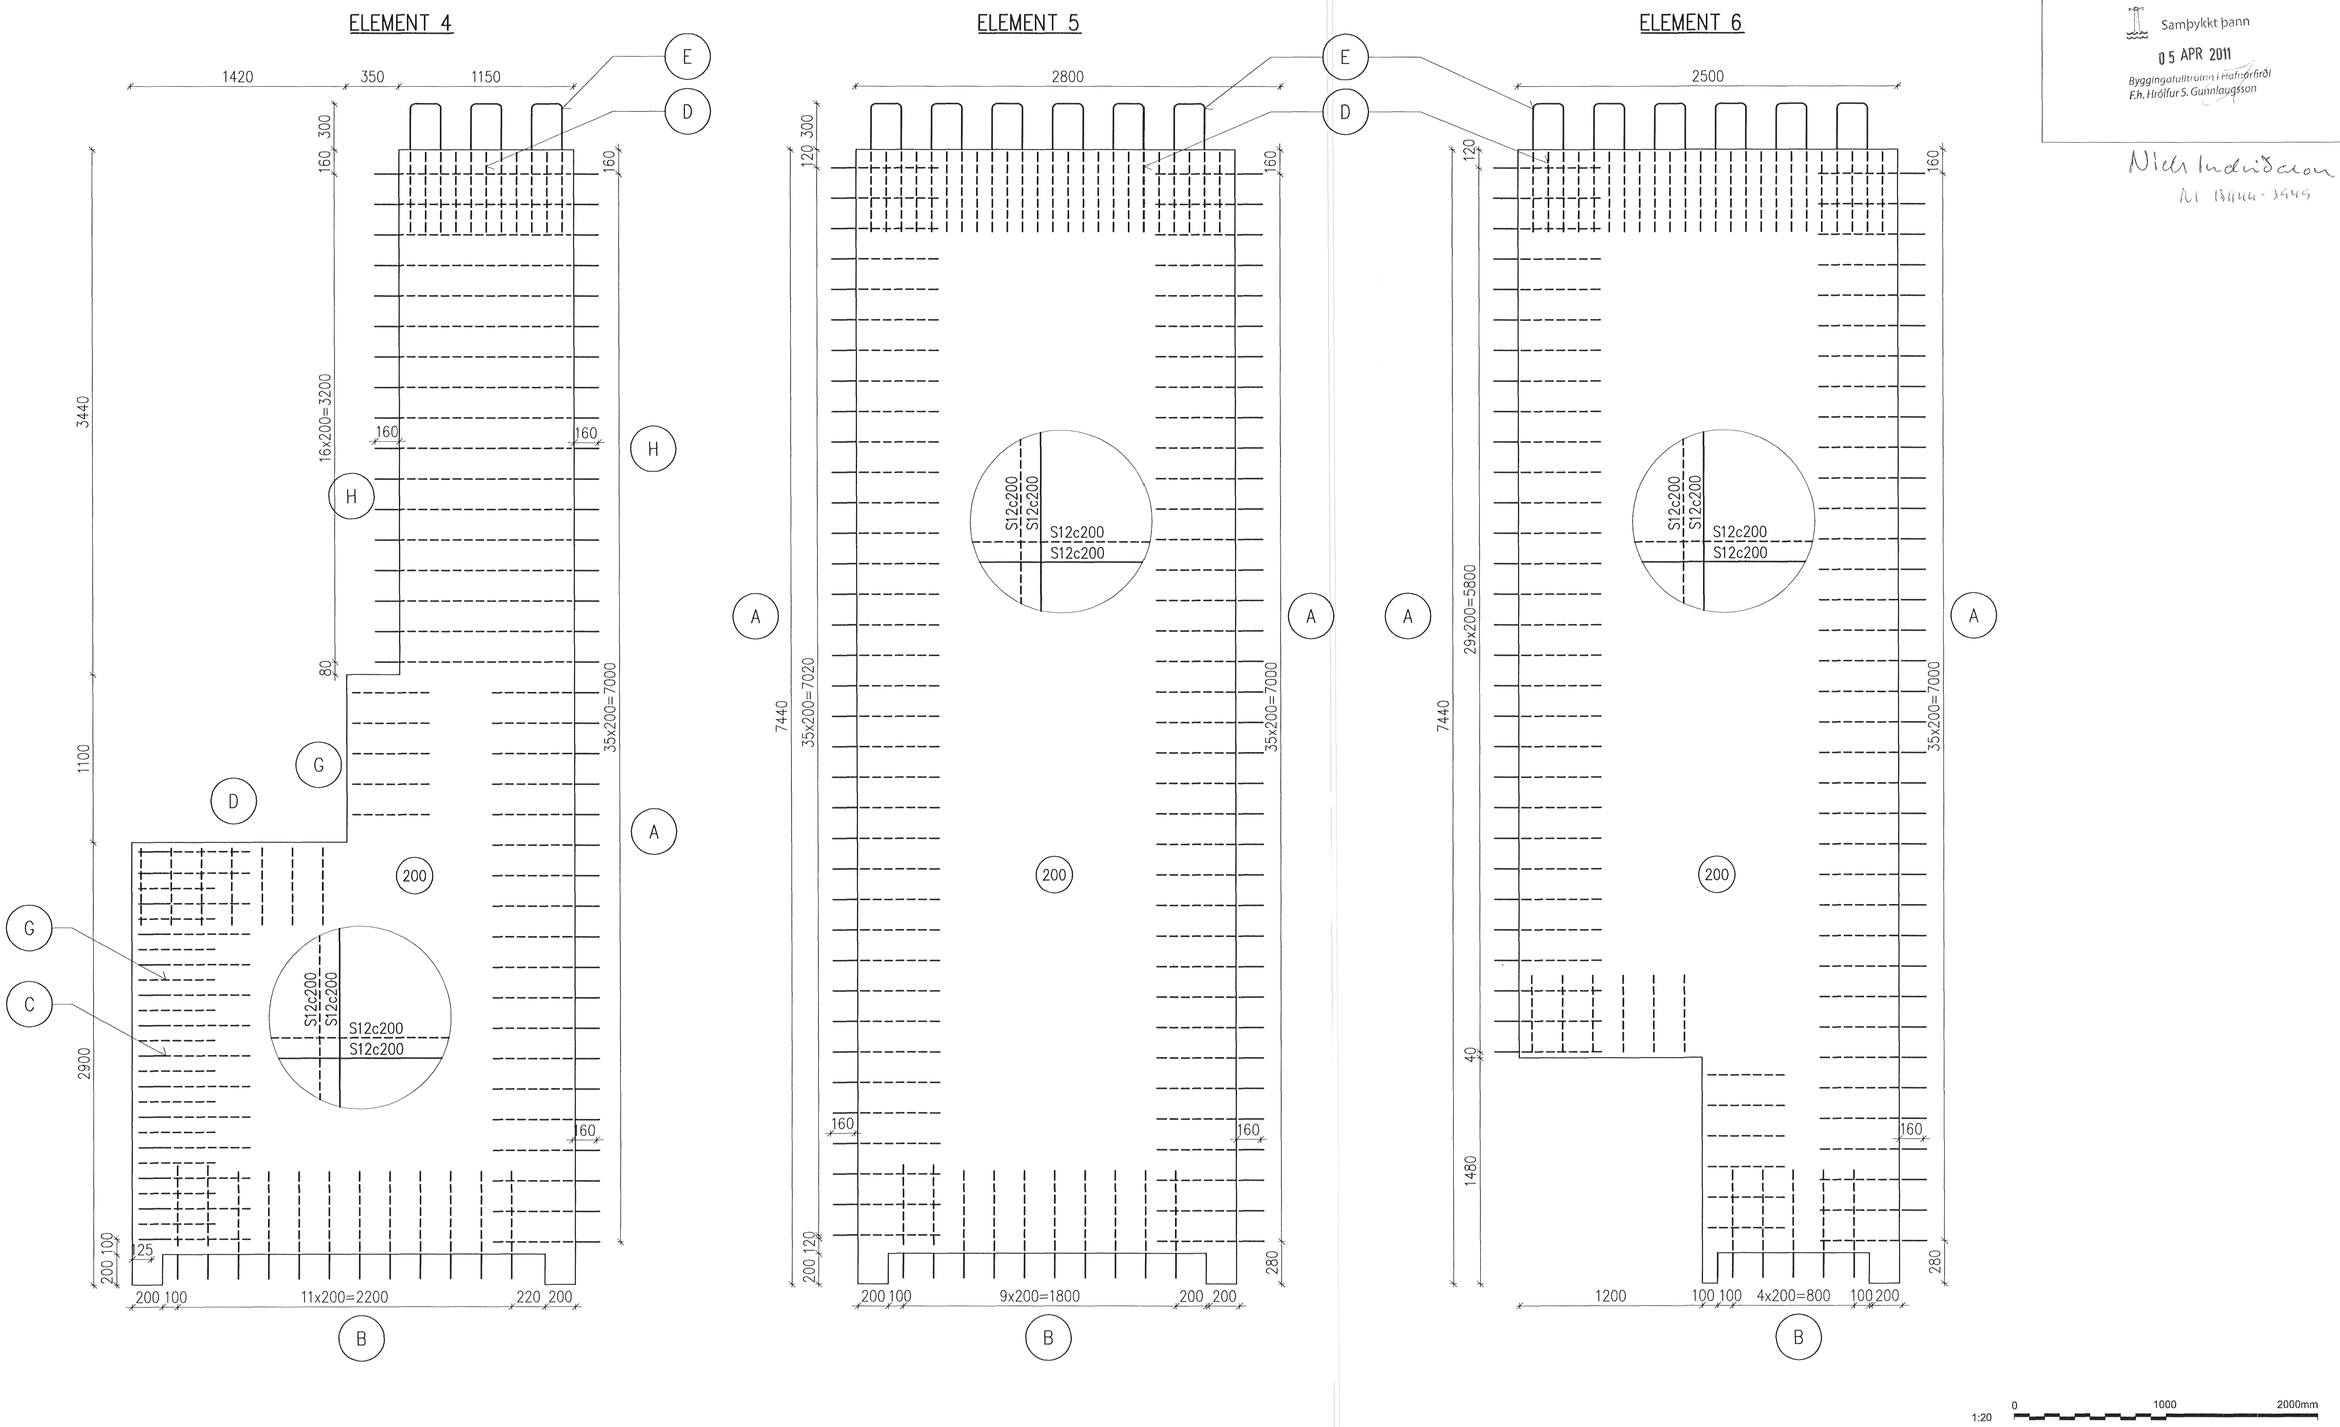

Samþykkt þann
05 APR 2011
Byggingafulltrúinn í Hafnarfirði
F.h. Hrólfur S. Gunnlaugsson

Nich Indríðason
NI 13444-3949

Skýringar:
Legend: Stirrups details see drawing 272.

Útg nr Rev no	Lýsing Description	Dagsetning Date	Hon/Tkn Des/Drw	Yfirf Ckd	Natk heim Suppl Rel	Natk heim ISAL Rel
1	Issue for construction	11.03.03	HS/ÁFV	NI	ÓS	

This drawing is the property of Rio Tinto Alcan Iceland Ltd. and handed out for personal use only. It may neither be copied nor made available to others without permission of Rio Tinto Alcan Iceland Ltd. The receiver is liable for any misuse.

Stærð: Format: A1 Mkv.: Scale: 1:20
Dimensions without tolerances according to ISO 2768-1 medium.

HRV ENGINEERING

Dagsetning / Date: 2011.03.03
Hannað / Designed: HS
Teikn / Drawn: ÁFV
Verktaki / Supplier: HRV
Teikn.nr.verktaka / Supplier drw.no.: IDP-410-CA-015-274
Samþykkt / Approved: NI
Yfirf / Chkd: NI
Hluti af: / Part of:

IPU 410 – RECTIFIER BUILDINGS
A5/S1
PRECAST ELEMENTS
Teg.teikningar / Dwg. type: REINFORCEMENT

Rio Tinto Alcan
ISAL Alcan Iceland Ltd Straumsvik IS-222 Hafnarfjordur Iceland

Flokkur nr.: Blað nr.: Næsta bl.nr.:
Kostn.nr.-Ccno. / Bún.nr.-Eq.no: 4011
AKS
Teikn.nr. ISAL /Drw.no. of ISAL
Breyt./Rev.: C

ISAL Yfirfarið og skráð, dags / ISAL Checked, date
ISAL Samþykkt, dags / ISAL Approval, date

C:\IDP\01 IDP\400 – Reduction\410 Substation\Drawings\Civil\IDP-410-CA-015-274.dwg