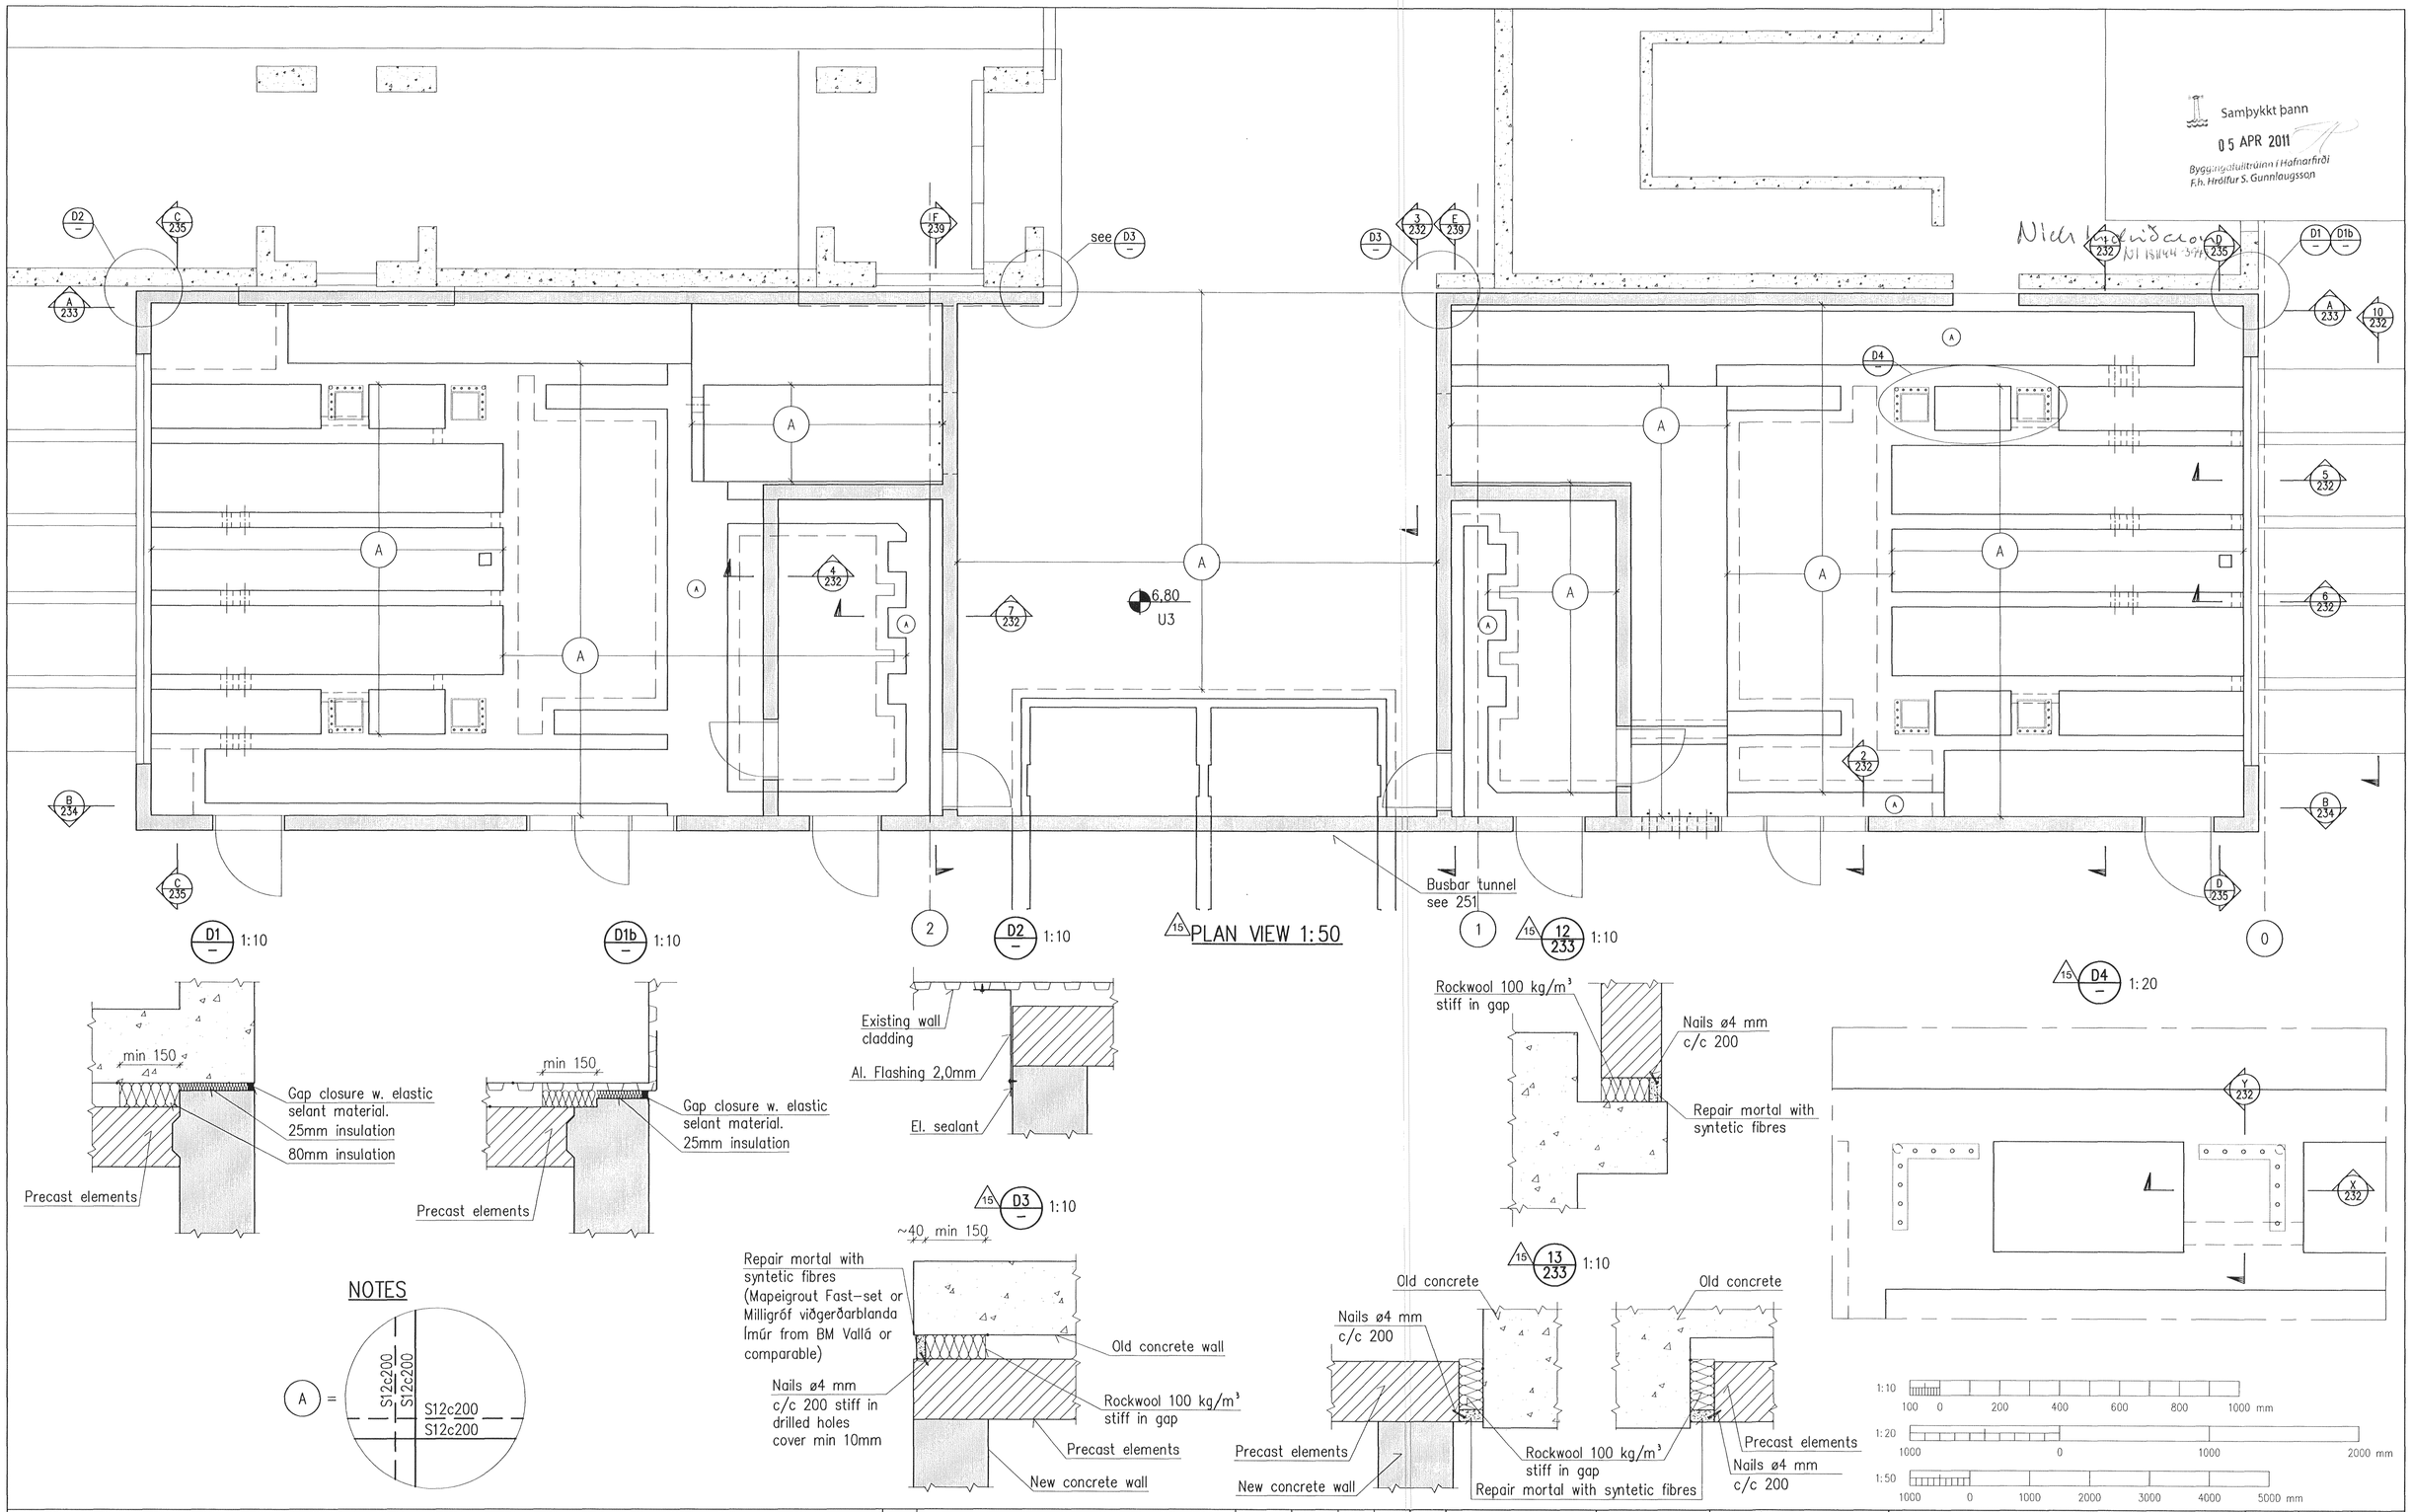

Skýringar:
Legend:

Útg nr Rev no	Lýsing Description	Dagsetning Date	Han/Tkn Des/Drw	Yfirf Ckd	Notk heim Suppl Rel	Notk heim ISAL Rel
15	Details D3 and D4, sections 12 and 13 and cutout added	11.03.03	HS/LDB	NI	ÓS	
14	Section marking added	11.01.18	HS/LDB	NI	ÓS	
13	General revision	10.12.22	HS/LDB	NI	ÓS	
12	General revision	10.09.30	HS/LDB	NI	ÓS	
11	Issued for construction	10.05.06	HS/LDB	NI	ÓS	

This drawing is the property of Rio Tinto Alcan Iceland Ltd. and handed out for personal use only. It may neither be copied nor made available to others without permission of Rio Tinto Alcan Iceland Ltd. The receiver is liable for any misuse.

Stærð: Format: A1 Mkv.: Scale: 1:10/20/50
Dimensions without tolerances according to ISO 2768-1 medium.

HRV ENGINEERING

Dagsetning / Date: 2008.10.01
Hannað / Designed: HS
Teikn / Drawn: LDB
Verktaki / Supplier: HRV
Teikn.nr.verktaka / Supplier drw.no.: IDP-410-CA-015-231
Samþykkt / Approved: NI
Yfirf / Chkd: NI
Hluti af: / Part of:

IDP410-RECTIFIER BUILDINGS
A5/S1
PLAN VIEW
Teg.teikningar / Dwg. type: REINFORCEMENT

Rio Tinto Alcan
ISAL Alcan Iceland Ltd Straumsvik IS-222 Hafnarfjordur Iceland

Flokkur nr.: Blað nr.: Næsta bl.nr.:
Kostn.nr.-Cono. / Bún.nr.-Eq.no: 4011
AKS
Teikn.nr. ISAL /Drw.no. of ISAL
Breyt./Rev.: C

ISAL Yfirfarið og skráð, dags / ISAL Checked, date
ISAL Samþykkt, dags / ISAL Approval, date

C:\IDP\01 IDP\400 - Reduction\410 Substation\Drawings\Civil\IDP-410-CA-015-231.dwg