Format A1 (594x841 mm) is 20 mm outside of this frame

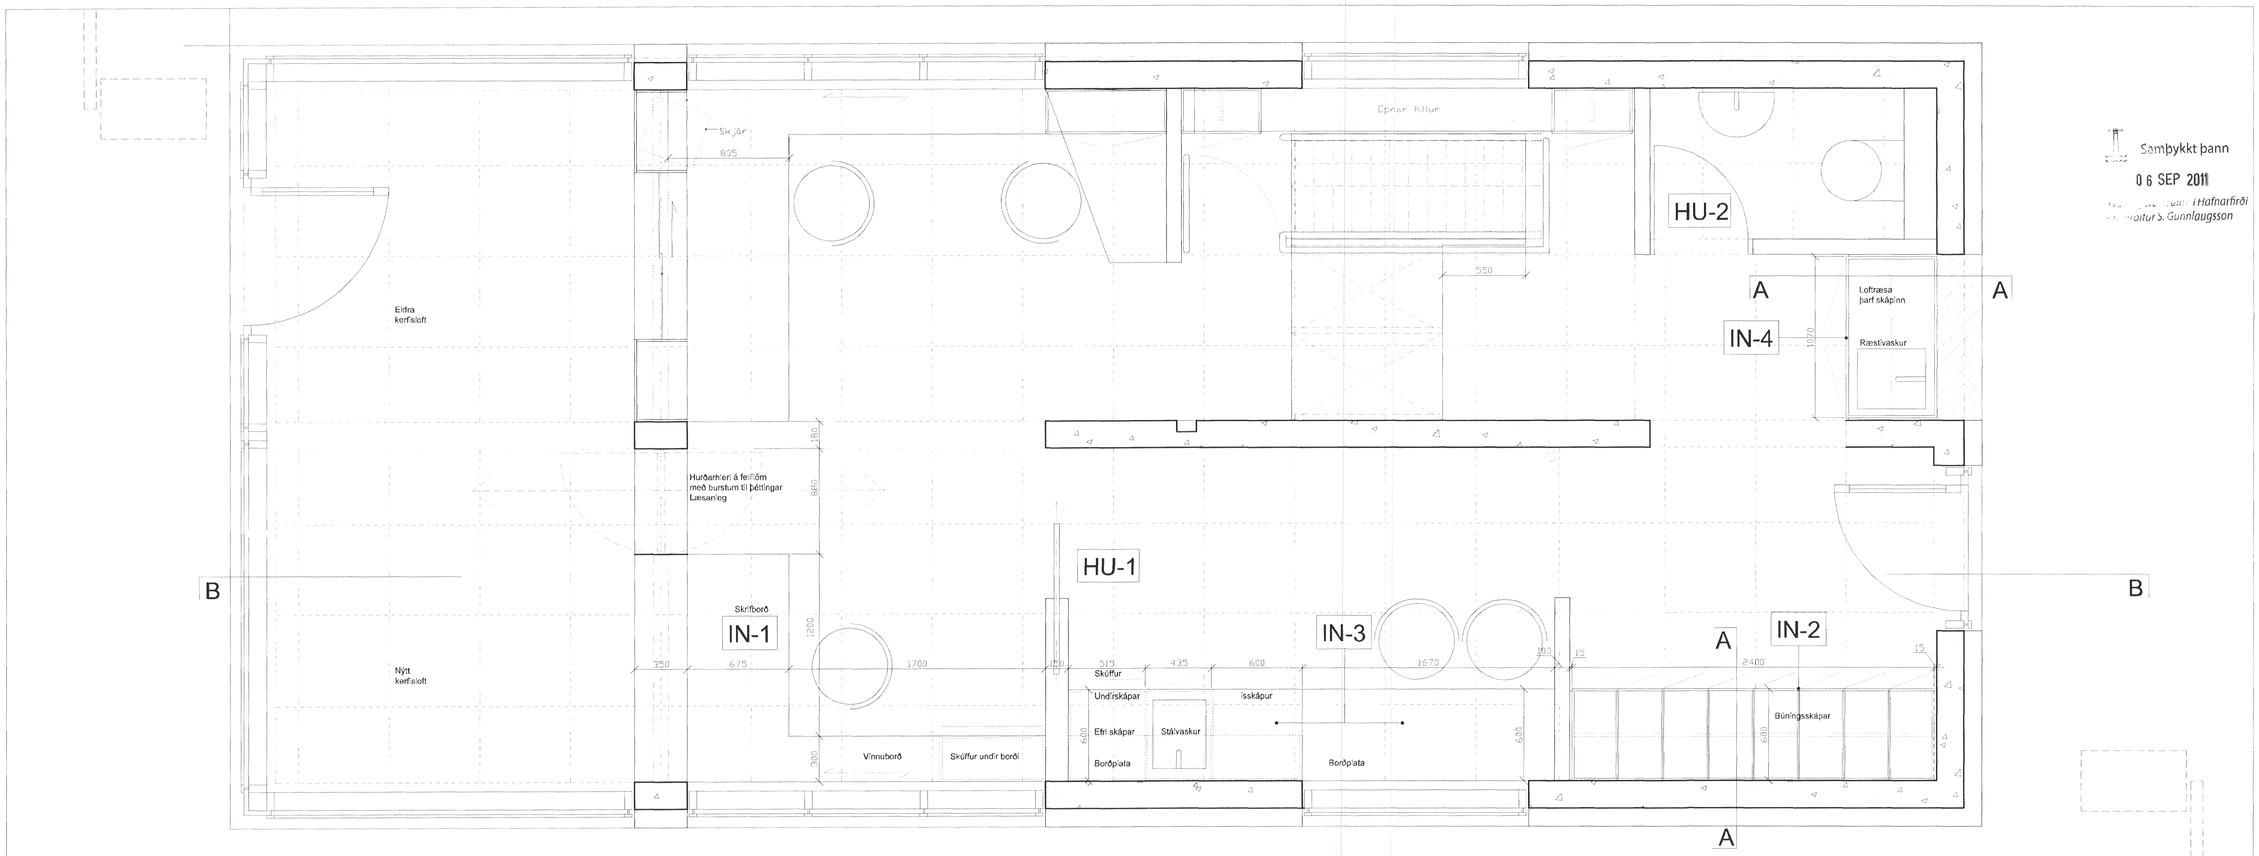

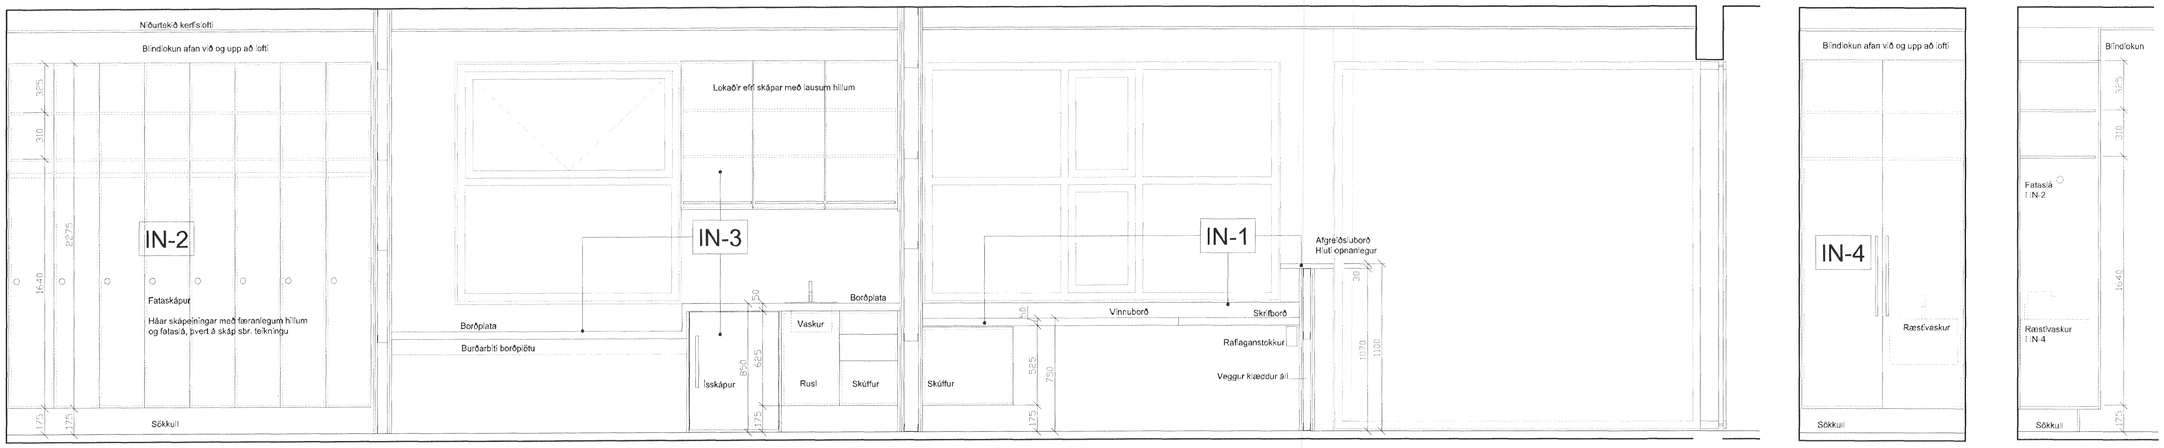

SNIÐ/ÚTLIT BB

SNIÐ AA

Útskýringar:
Explanations:

Nr.: No.:	Breyting: Revision:	Dags.: Date:	Samþykkt: Approved:	Notk.heimild: Released:
A				

This drawing is the property of Rio Tinto Alcan Iceland Ltd. and handed out for personal use only. It may neither be copied nor made available to others without permission of Rio Tinto Alcan Iceland Ltd. The receiver is liable for any misuse.

Stærð / Format: A1 Mælir / Scale: 1:20

Dimensions without tolerances according to ISO 2768-1 medium.

ÚTI INNI
ARKITEKTASTOFA
www.uti.is

Dagsetning: / Date: 0000.00.00
Hannað: / Designed: BÓS
Teiknað: / Drawn: BÓS
Yfirfarið: /Checked: | Samþykkt: /Approved: Jbþ
Teikn.nr.verktaka: / Supplier Dwg.No.: A-401
Hluti of: / Part of: –

Hlutur: Object: Stækkun hliðhúss og aðkomu
Yfirlit
Innréttingar og loftklæðning
Teg.teikningar: Verkteikning

Atriði: Item: | Efni: Material: | Stk./Ea.: | Þvermál/Total | Þyngd /Weight (kg):

Athugasemdir: Remarks:

Abcd

Flokkur nr.:	Eiland nr.:	Næsta blað nr.:
00	00	00

Kostnr.nr.:-Acc.No. / Bókunnr.:-Eg.No.:
4161 00000

AKS nr.:
000 0000

Rio Tinto Alcan
ISAL
Alcan Iceland Ltd
Straumsvík
IS 222 Hafnarfjörður
Iceland

Teikn.nr. ISAL /Dwg.No. of ISAL: 169307
Breyt.:/Rev.: 0

ISAL Yfirfarið og áritað, dags. / ISAL Checked, date:
ISAL Samþykkt, dags.: / ISAL Approved, date: