Format A1 (594x841 mm) is 20 mm outside of this frame

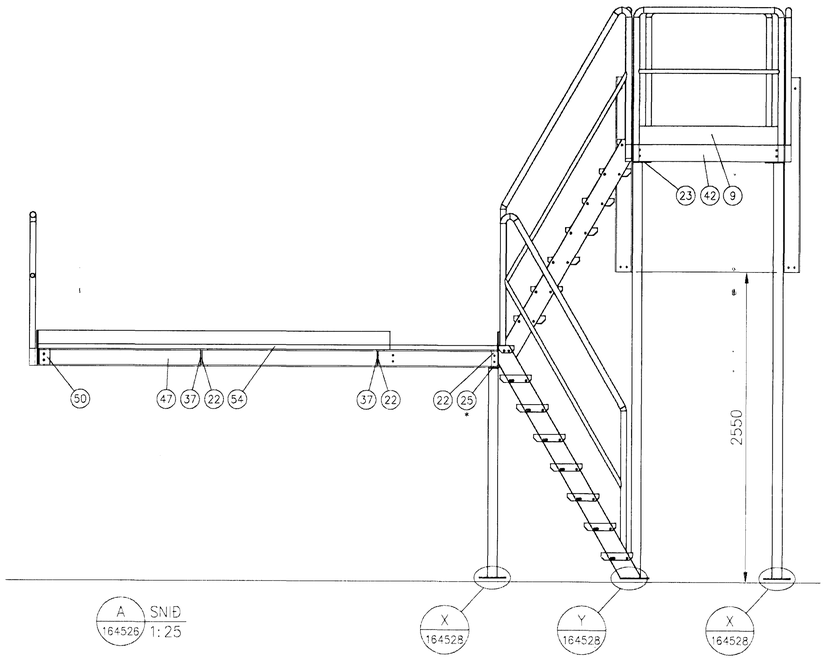

A 164526 SNIÐ 1:25

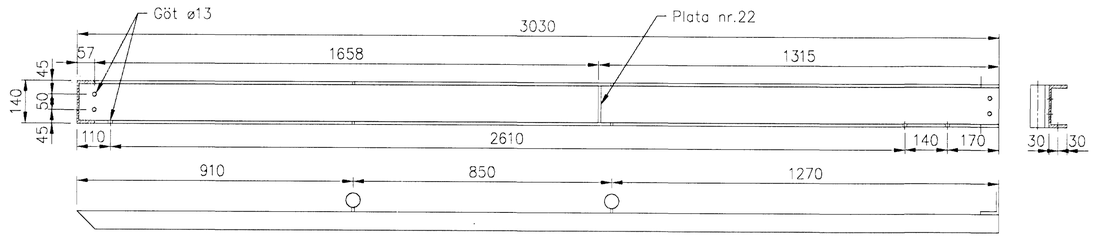

46 164526 UNP140 NR. 46 1:10

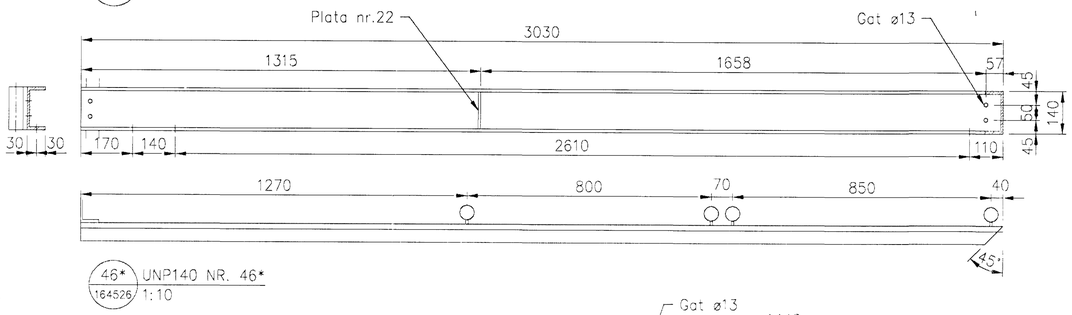

46* 164526 UNP140 NR. 46* 1:10

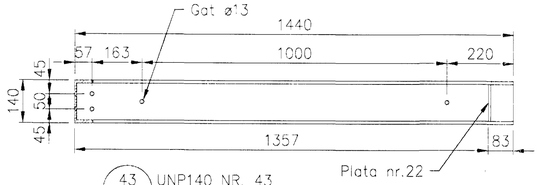

43 164526 UNP140 NR. 43 1:10

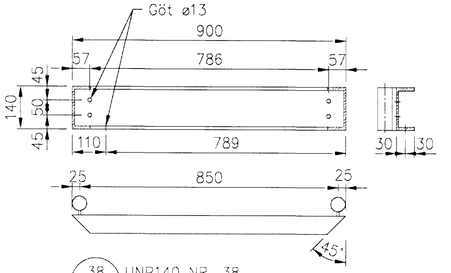

38 164526 UNP140 NR. 38 1:10

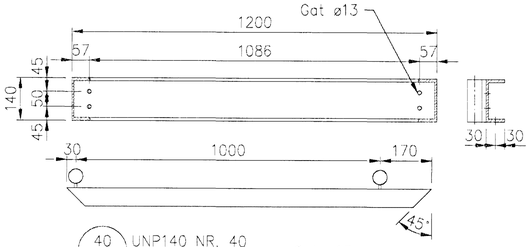

40 164526 UNP140 NR. 40 1:10

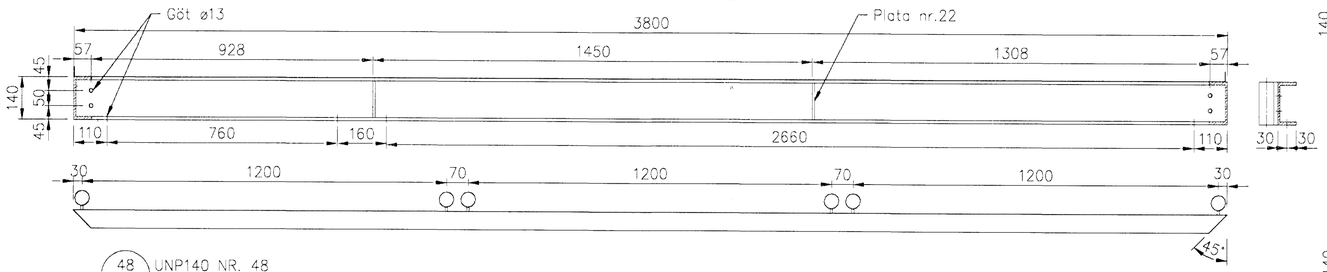

48 164526 UNP140 NR. 48 1:10

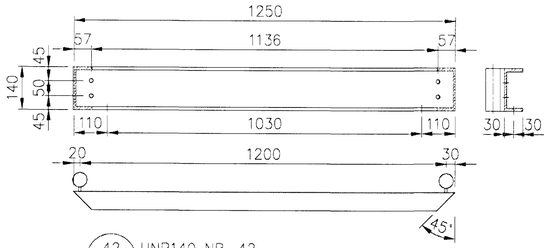

42 164526 UNP140 NR. 42 1:10

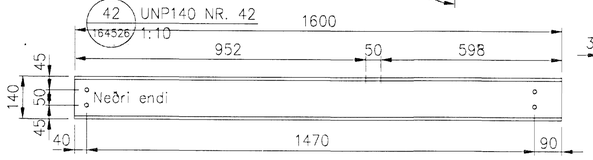

57 164526 UNP140 NR. 57 1:10 ATH: Biti nr. 57* er speglaður

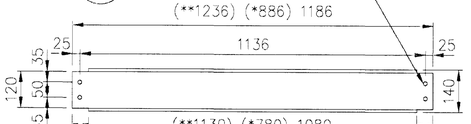

39 164526 UNP140 NR. 39 1:10

ATH:

* UNP140 NR. 37
** UNP140 NR. 41

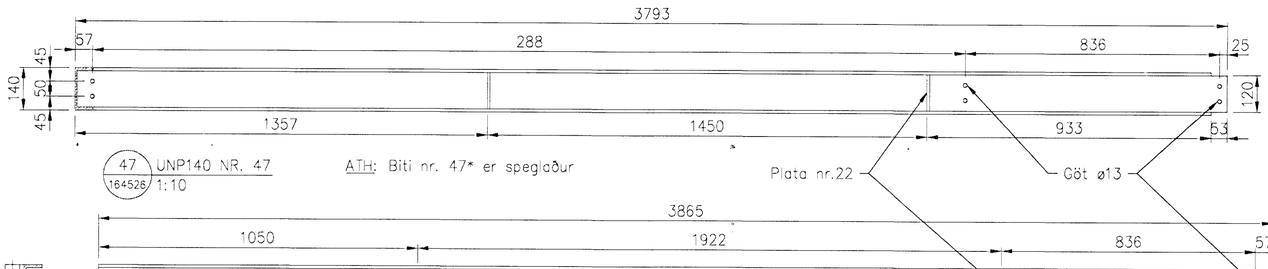

47 164526 UNP140 NR. 47 1:10 ATH: Biti nr. 47* er speglaður

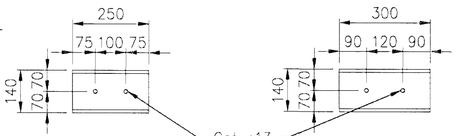

35 164526 UNP140 NR. 35 1:10

36 164526 UNP140 NR. 36 1:10

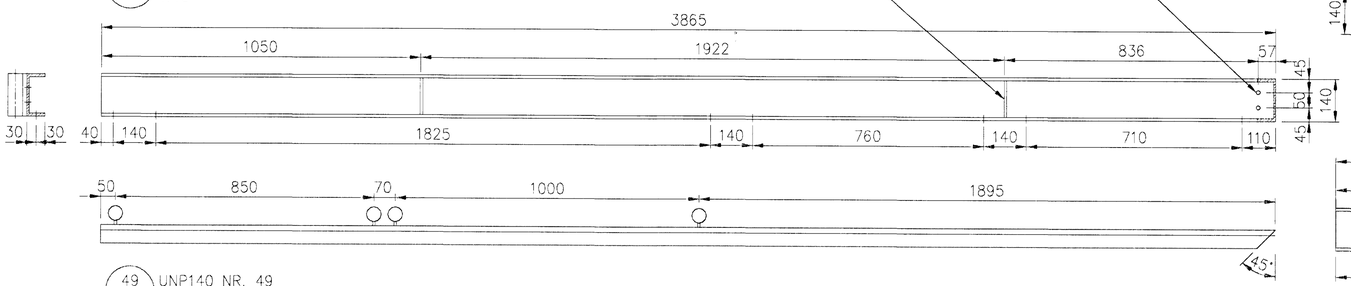

49 164526 UNP140 NR. 49 1:10

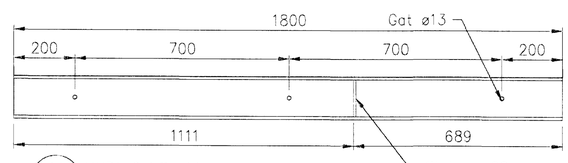

44 164526 UNP140 NR. 44 1:10

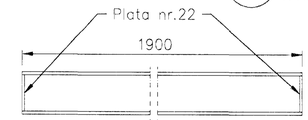

45 164526 UNP140 NR. 45 1:10

Útskýringar:
Explanations:

Sannreyna skal öll mál á staðnum.

Sjá einnig almennar skýringar, teikning nr.164521.

Nr.: No.	Breyting: Revision:	Dags.: Date:	Samþykkt: Approved:	Gefið heilnill.: Released:
1	Vinnuteikning	2012.04.18	PRG	

This drawing is the property of Rio Tinto Alcan Iceland Ltd. and handed out for personal use only. It may neither be copied nor made available to others without permission of Rio Tinto Alcan Iceland Ltd. The receiver is liable for any misuse.

Stærð: Format: A1 Mkv.: Scale: 1:10,1:100

Enskstærð skilin út hjá tölvu / according to ISO 7158-1 medium

VERKÍS

Dagsetning: / Date: 2012-03-15
Hannað: / Designed: AsS
Teiknað: / Drawn: ES
Yfirfarið: / Checked: PRG Samþykkt: / Approved: PRG
Teiknr.verktaka: / Supplr Dwg.No.: 910.18
Útgáfa nr. / Part no.: –

Samþykkt þann
08 MAY 2012
Byggingafulltrúinn í Hafnarfirði
F.h. Sigurður Steinar Jónsson

Kerbrotsstöð – viðbygging
Pallar fyrir loftræsisamstæðu
Snið og sérmyndir
Teg.teikningar: Dwg. type: Stálvirki

Flokkur nr.: – Blað nr.: – Næsta blað nr.: –
Kostn.nr.–Acc.No.: 5110 Þátt.nr.–Eq.No.: 12190
AKS nr.: UK2

ISAL Alcan Iceland Ltd Straumsvík IS-222 Hafnarfjörður Iceland

Teiknr. ISAL/Dwg.No. of ISAL: 164527 Breyt./Rev.: 1

ISAL Yfirfarið og skoðað, dags.: / ISAL Checked, date:

ISAL Samþykkt, dags.: / ISAL Approved, date:

9/4/12