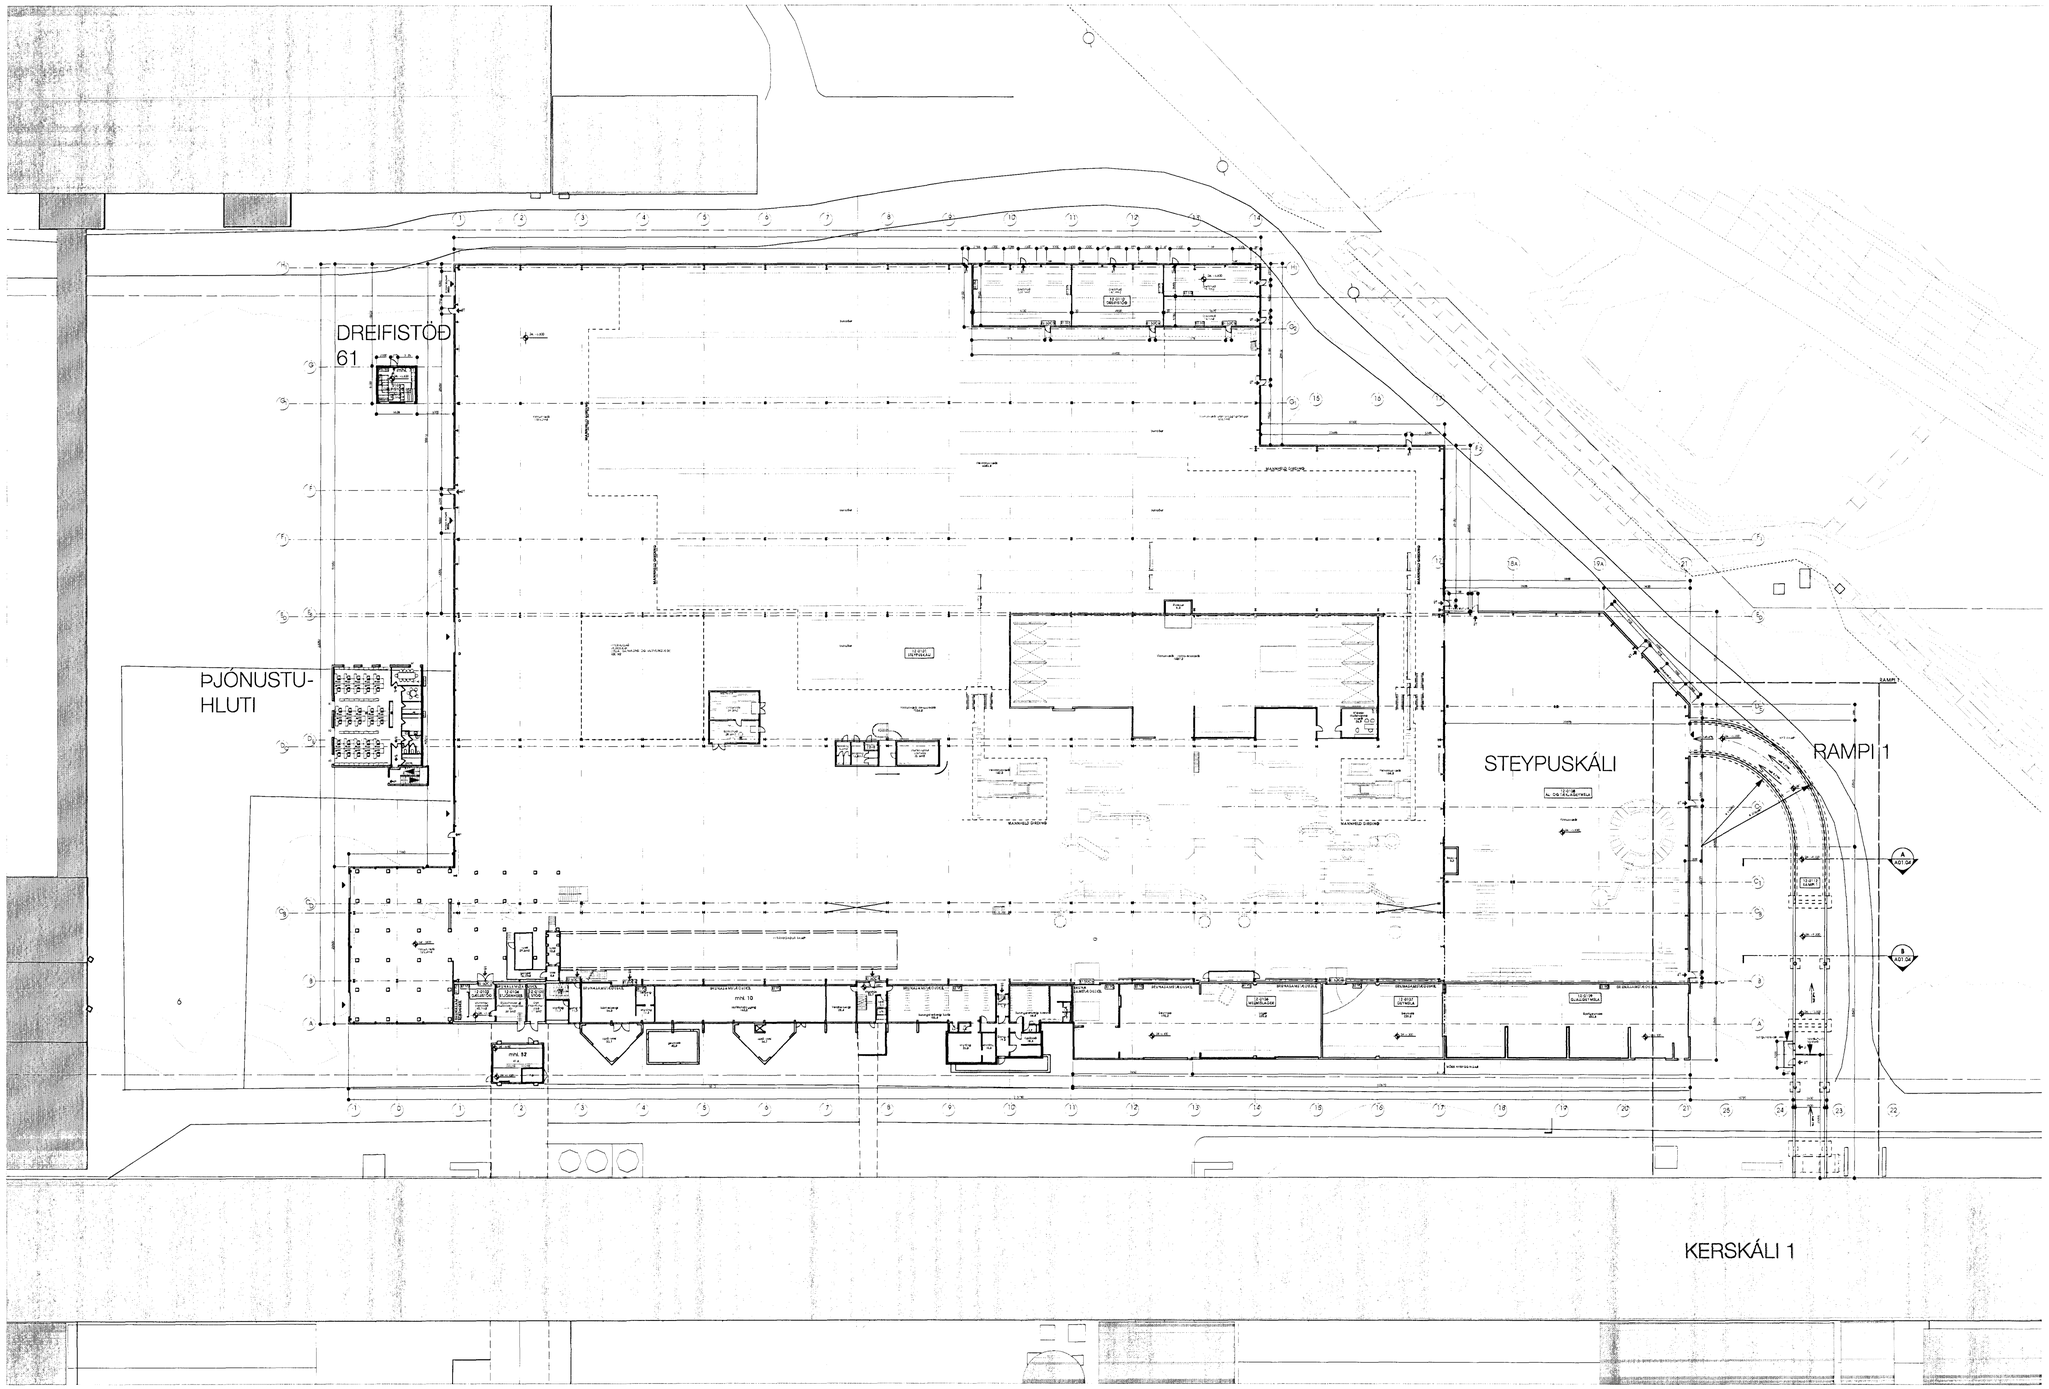

1 YFIRLITSMYND STEYPUSKÁLI - RAMPI 1
mkv. 1:500

07 SEP 2011

25.08.2011

26.8.2011
HEILBRIGÐISEFTIRLIT
HAFNARFJARÐAR-
OG KÓPAVOGSSVÆÐIS
Garðatorgi 7 - 210 Garðabæ

Skýringar:
Legend:

This drawing is the property of the Rio Tinto Alcan Iceland Ltd. and handed out for personal use only. It may neither be copied nor made available to others without permission of Rio Tinto Alcan Iceland Ltd. The receiver is liable for any misuse.

Útg.nr. Rev.no	Lýsing Description	Dagsetning Date	Han./Tkn. Des./Drw.	Yfirf. Ckd.	Nótk.heim Suppl.Rel	Nótk.heim ISAL Rel.

Stærð: Format: A1 Mkv.: Scale: 1:500

HRV ENGINEERING
GLÁMA·KÍM

Dagsetning / Date: 24.08.2011	Teiknað / Drawn: UDM/SK	Flokkur nr.:	Blað nr.:	Næsta blnr.:
Hannað / Designed: SK	Yfirf. / Chkd: SK	Kostn.nr.-Cono. /	Bún.nr.-Eq.no
Verktaki / Supplier: GLÁMA·KÍM	Teg. teikningar / Dwg. type: AÐALUPPDRÁTTUR Architectural: Building Application		AKS
Teikn.nr.verktaka / Supplier drw.no: A01.02		ISAL Teikn.nr. / ISAL Drw.no.	of	ISAL Breyt. / Rev.
Samþykkt / Approved:	Hluti af: / Part of:	ISAL Yfirfarið og skráð, dags / ISAL Checked, date	ISAL Samþykkt, dags / ISAL Approval, date

RAMPI 1 - MILLI STEYPUSKÁLA OG KERSKÁLA 1
YFIRLITSMYND

Alcan Iceland Ltd
Straumsvík
IS-222 Hafnarfjordur
Iceland