3D VIEW-STRUCTURE
1:50

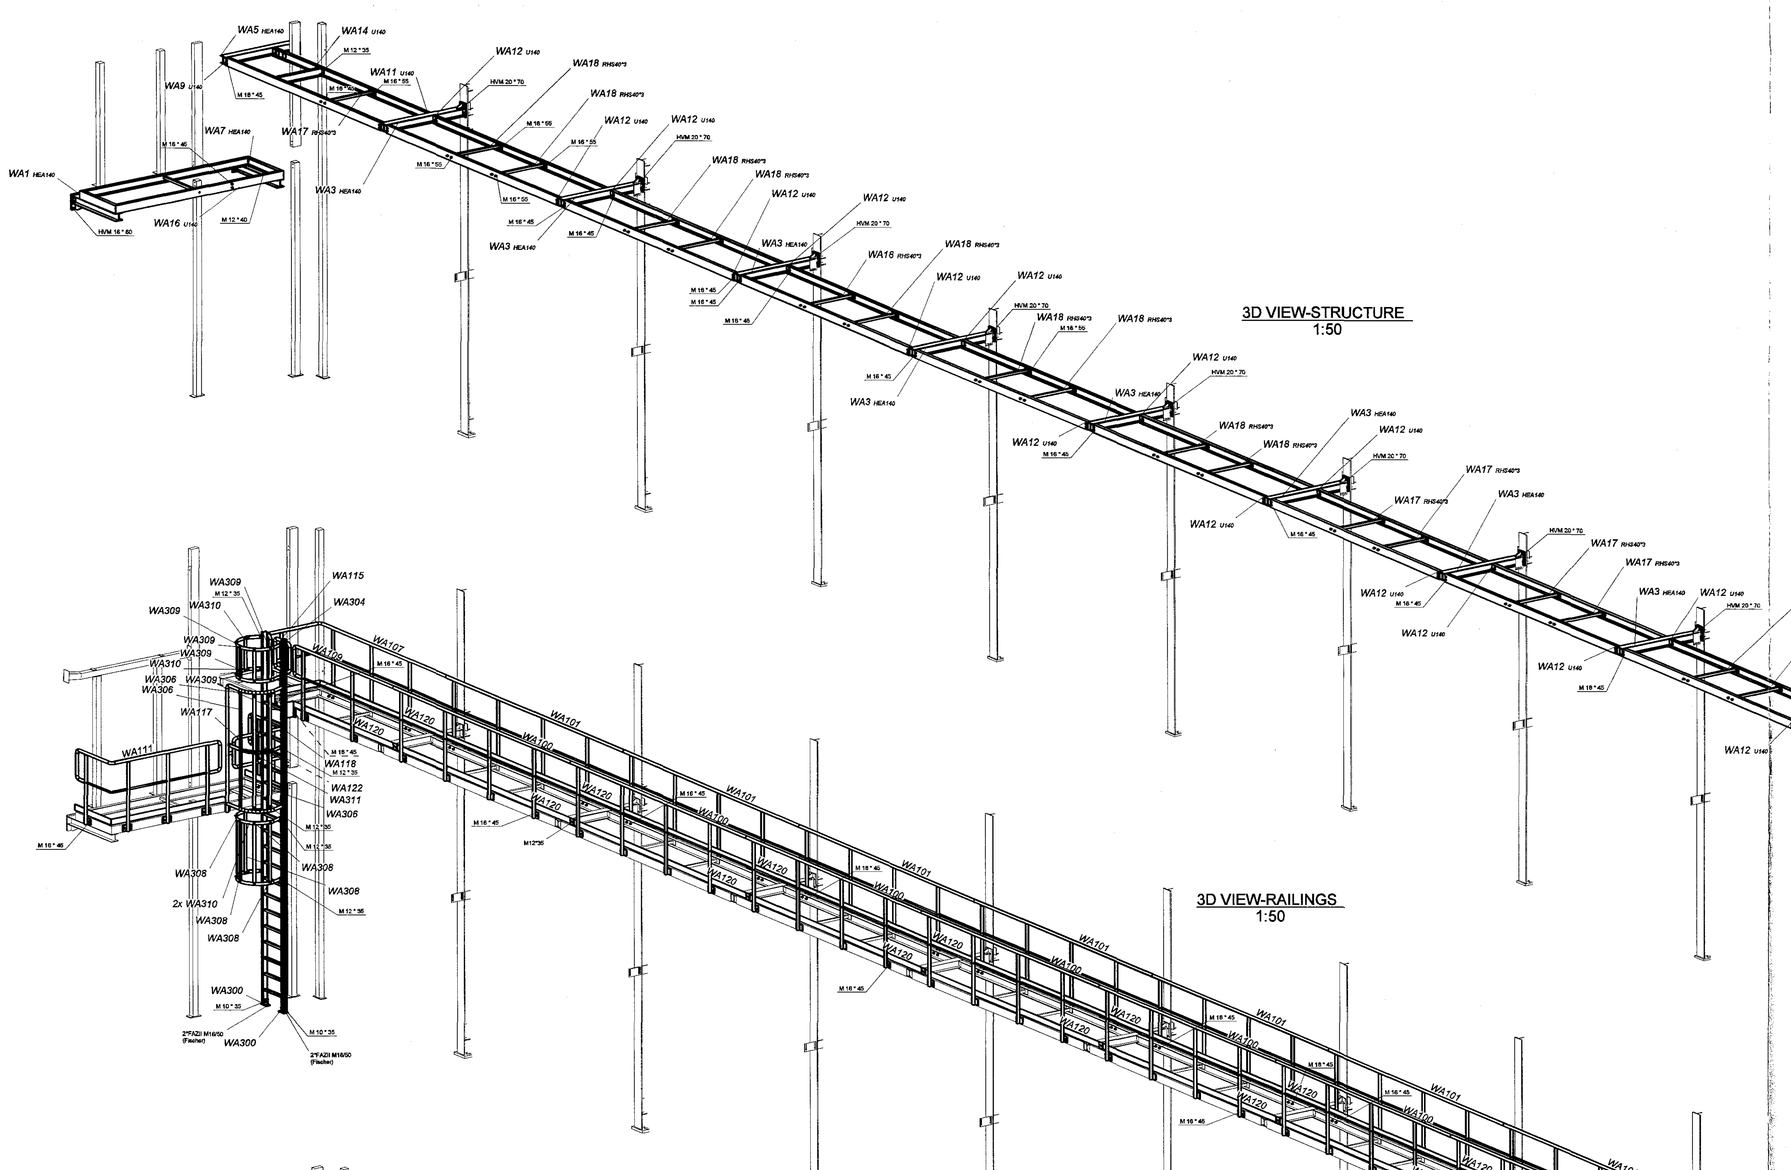

3D VIEW-RAILINGS
1:50

3D VIEW-GRATINGS
1:50

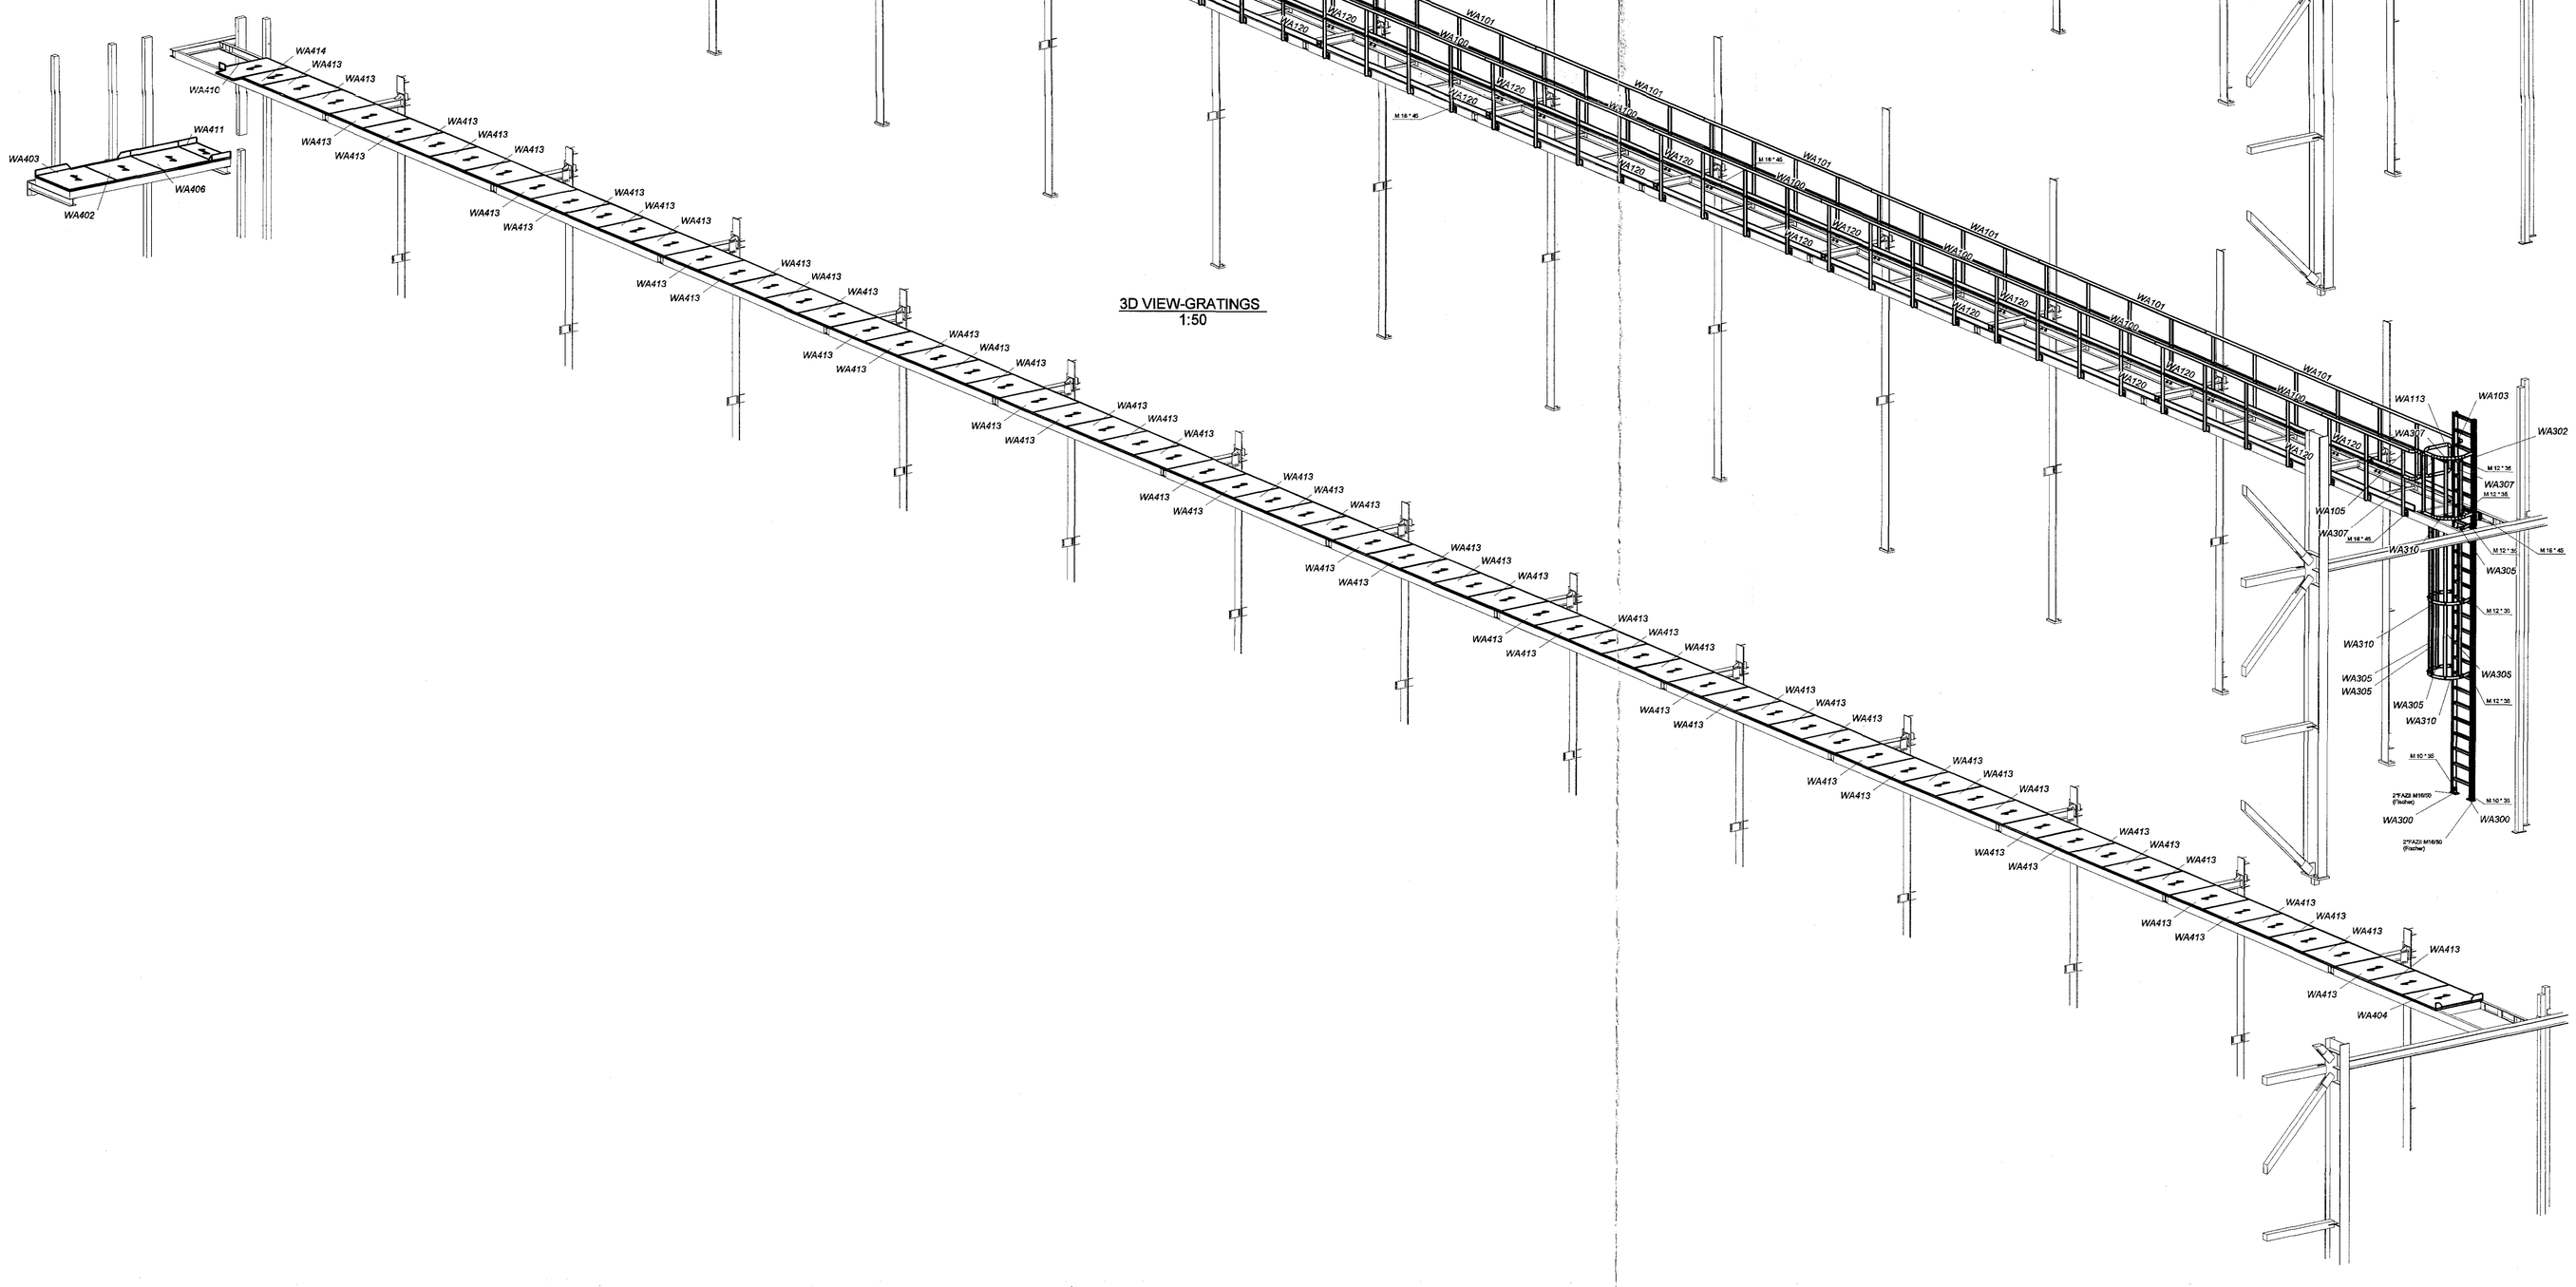

3D VIEW
1:100

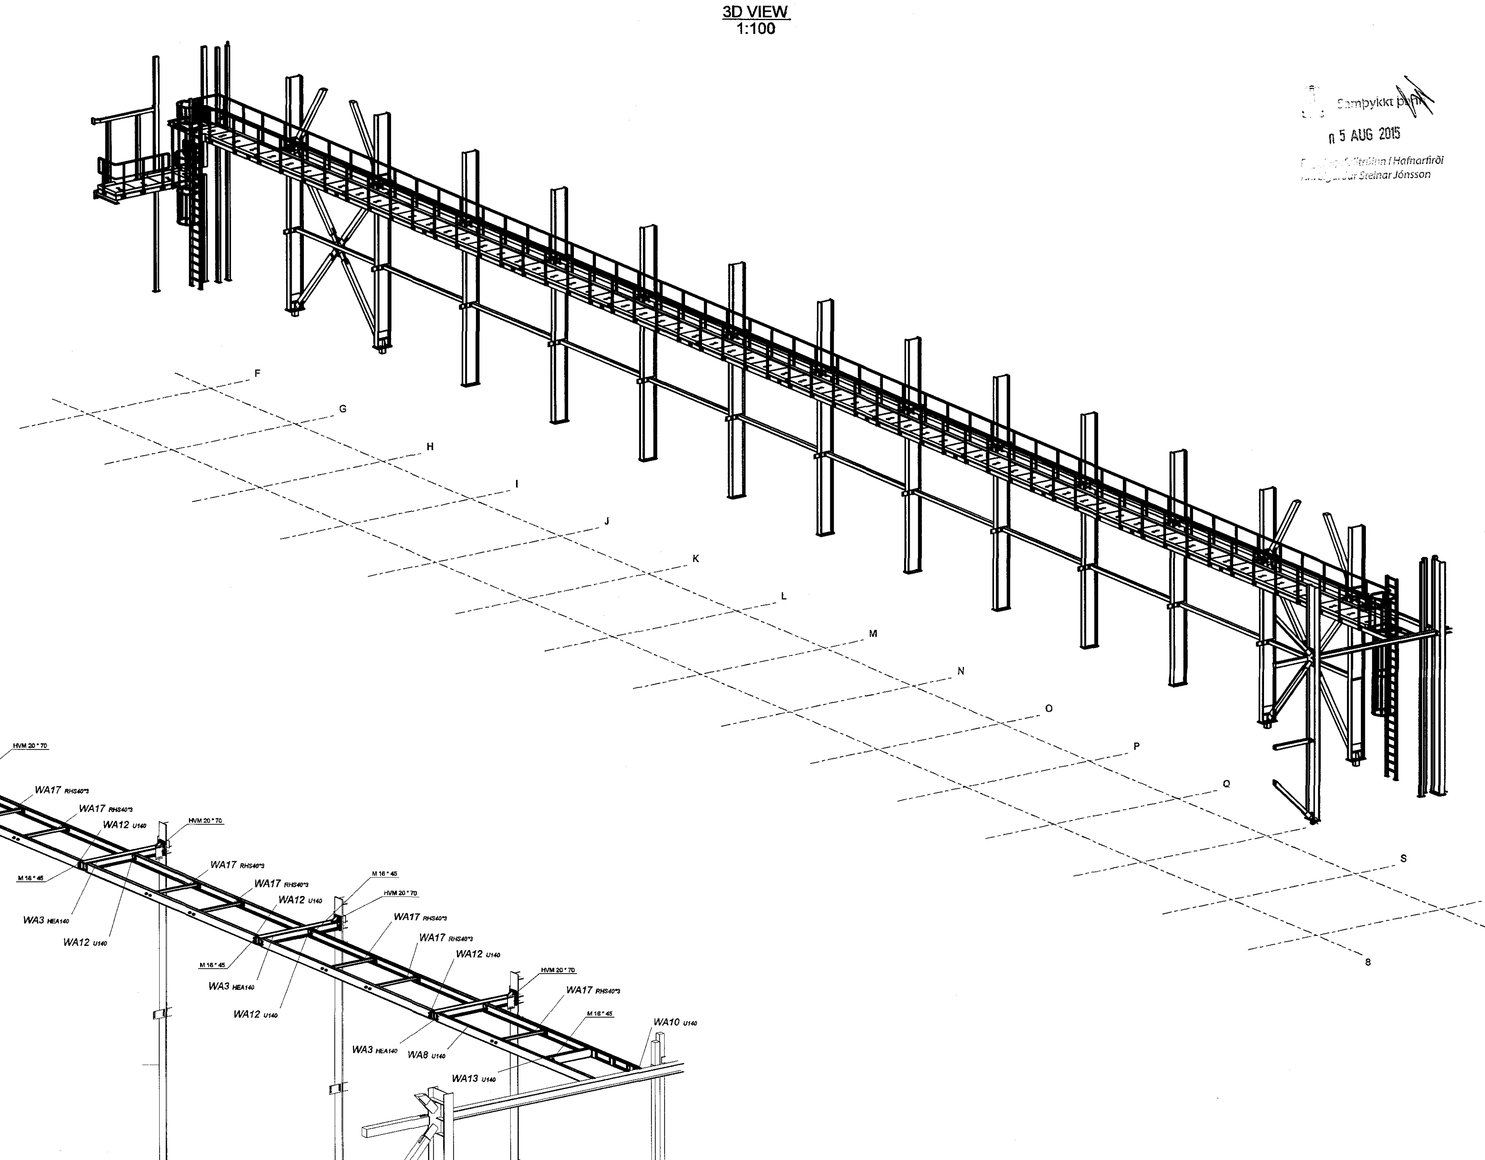

Samþykkt pr.
n 5 AUG 2015
Eiríkur Þorbjörn Hafnarfirði
Ingibjörg Dröfn Jónsson

YFIRFARIÐ AF VSB
dags. 24.6.2016
Hjörtur Gestsson

Use 6 couplers for every grating

Bolts: M – class 8.8, DIN 931 or DIN 933 - fire galvanized. Bolts: AVM – class 10.9, DIN 6914 - fire galvanized.		For all bolts predrill two washers (the bolts' nut head/wrench side + nut For bolts fixed to C-profiles set up wedge washer (DIN 434)		Execution acc. to EN 1090-2 Execution class EXC3, Tolerances class 1
01	First issue	18.06.2015	A. Gryfalia	Ch. Guillard
Rev.:	Revision description:	Date:	Drawn by:	Designed by: Checked by:

Supplier:	CEDRUS EHF.	Mosfellsbær, 806 Selfoss, Iceland	
Designer:	ENGINEERING OFFICE KOZLOWSKI-PROJEKT	Zbigniewa Czerwiego Square 4/47, 76-212 Slupsk, Poland tel. +48 91 852 21 32, e-mail: biuro@kozlowski-projekt.com	
Project: Osfeyrarbraut 22	Object: Main Building	Phase: Long Walkways	
Drawing title: General Arrangement – Axes: 8-9		Drawing No.: 2015-125-00-01-01	Rev.: 00 Scale: — Format: A0