AXIS 1
1:50

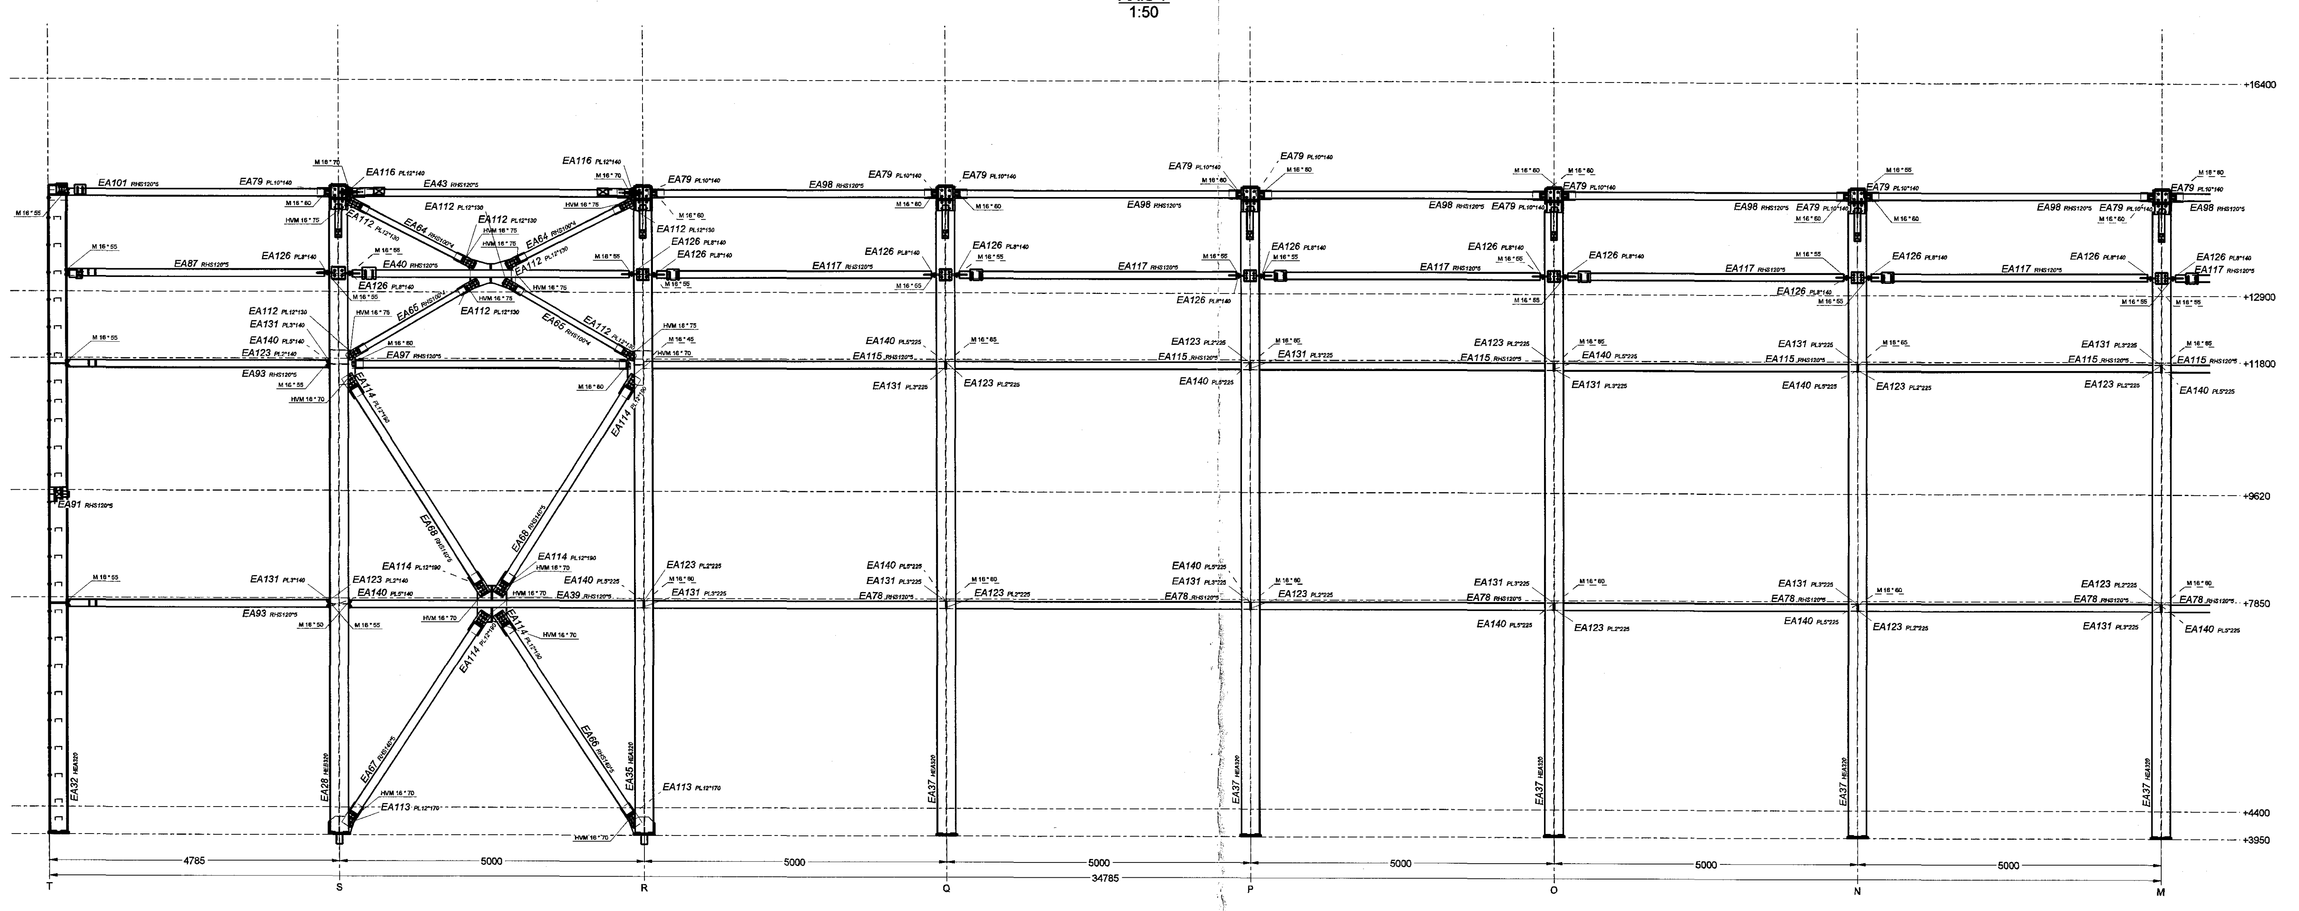

AXIS 1
1:50

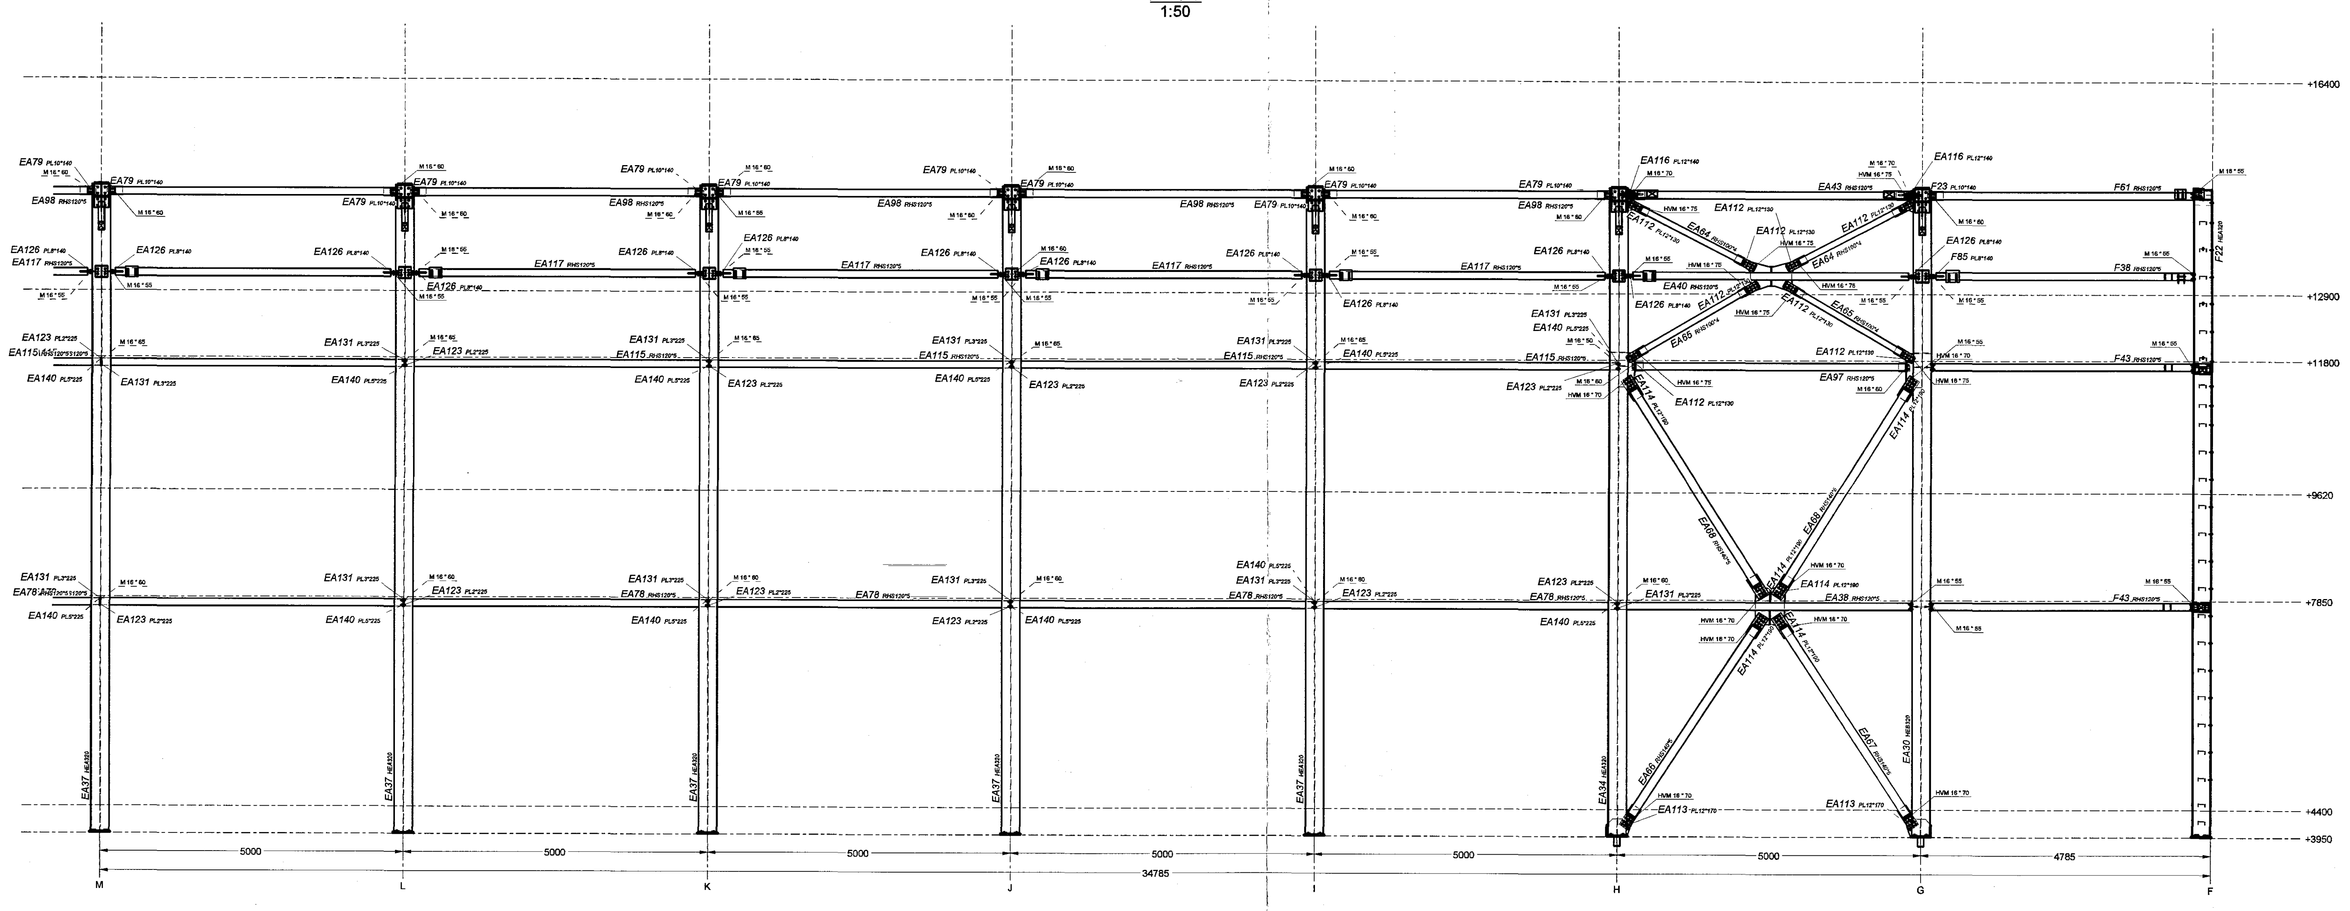

Samþykkt af VSB
dags 5 AUG 2015
Byggingarfulltrúinn í Hafnarfirði
Fh. Sigurður Steinar Jónsson

YFIRFARIÐ AF VSB
dags 24.6. 20 15
Björn Gunnlaugsson

FOR MORE DETAILS SEE DRAWING: 2015-126-01/01-03

Bolts: M – class 8.8, DIN 931 or DIN 933 - fire galvanized; Bolts: HVM – class 10.9, DIN 6914 - fire galvanized	For all bolts predict two washers one below bolt head and one below nut. For bolts fixed to C-profiles set up wedge washer DIN 6918				Execution acc. to EN 1090-2. Execution class: EXC3. Tolerances: class 2
01	First issue	03.08.2015	A.Chorro	P.Kozlowski	CZ/L.Galleon
No.	Revision description:	Date:	Drawn by:	Designed by:	Checked by:
Supplier:	CEDRUS EHF.		Mörkinni 28, 800 Selfoss, Iceland		
Designer:	ENGINEERING OFFICE KOZLOWSKI-PROJEKT		Zbrojny Czarnego Rycerza 44/7, 15-213 Białystok, Poland tel. +48 91 892 21 32 e-mail: biuro@kozlowskiprojekt.com.pl		
Project: Oseyrarbraut 22	Object: Main Building		Plans: Main Structures		
Drawing title: General Arrangement - Axis 1			Drawing No.: 2015-126-01-01-14	Rev.: 01	Scale: — Format: A0