Samþykkt bann
09 AUG 2015
Byggingafulltrúinn í Reykjavík
F.h. Sigurður Steinar Jónsson

AXIS O
1:50

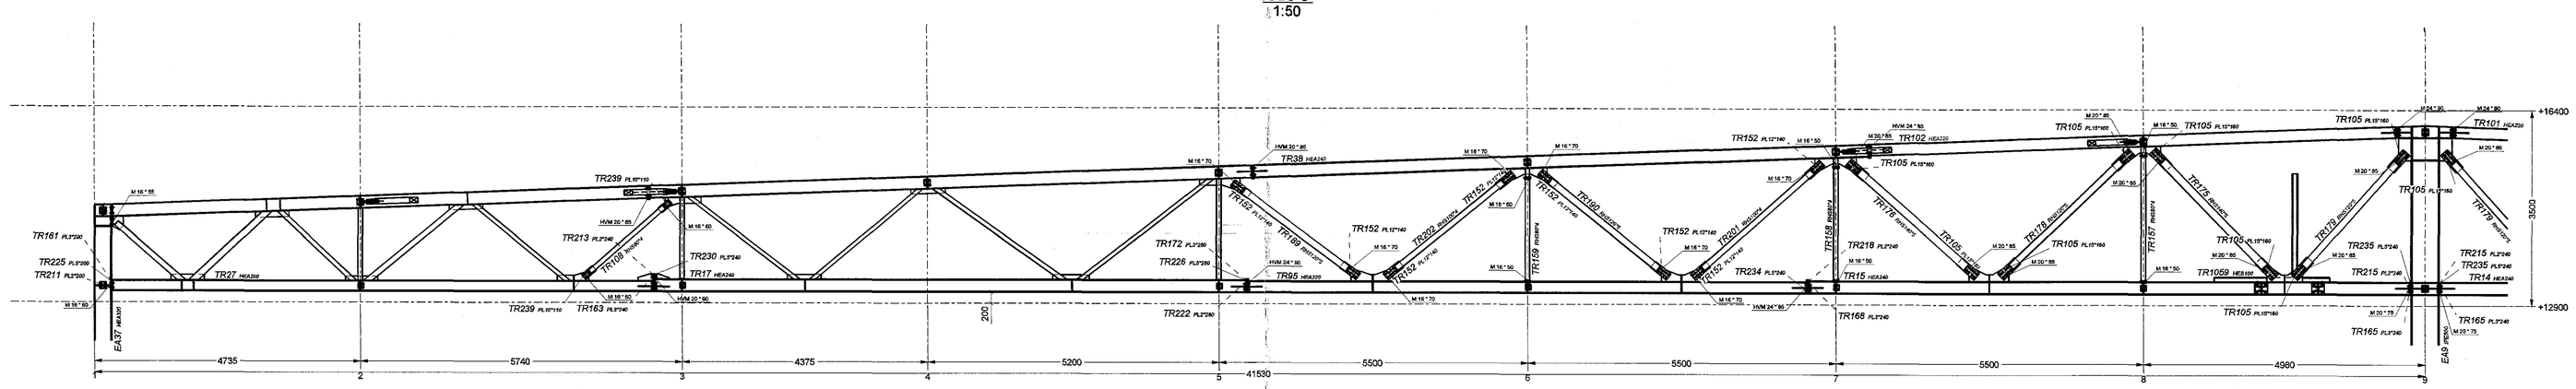

AXIS O
1:50

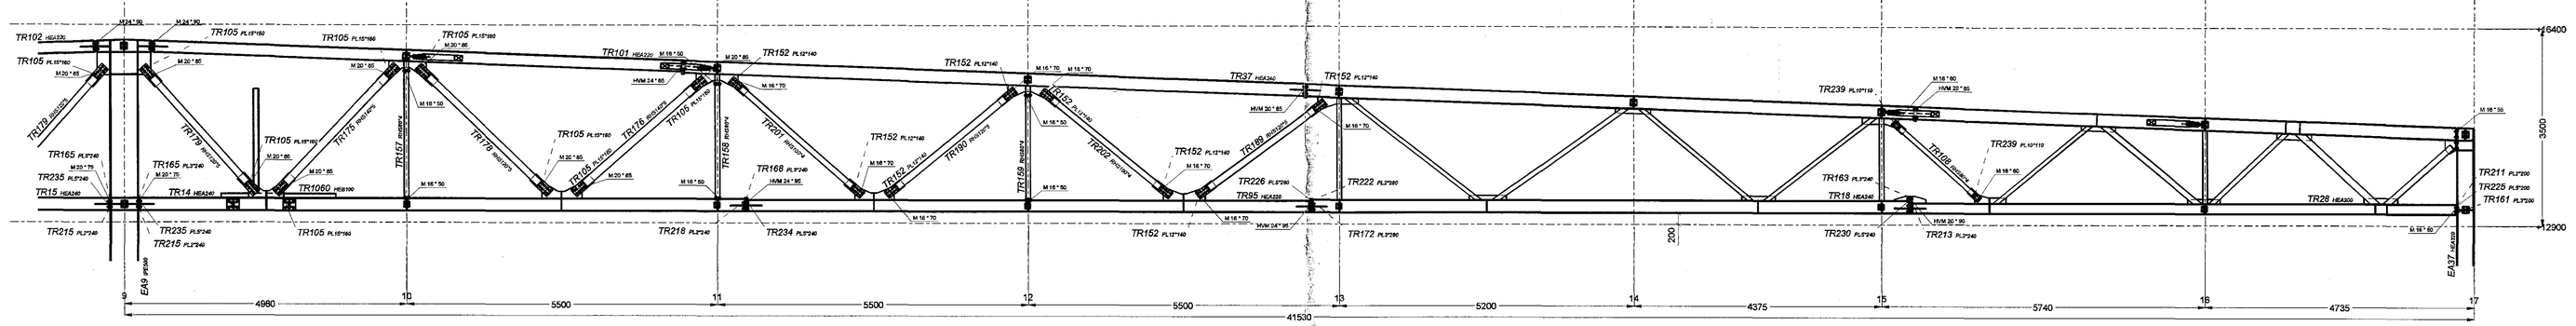

AXIS P
1:50

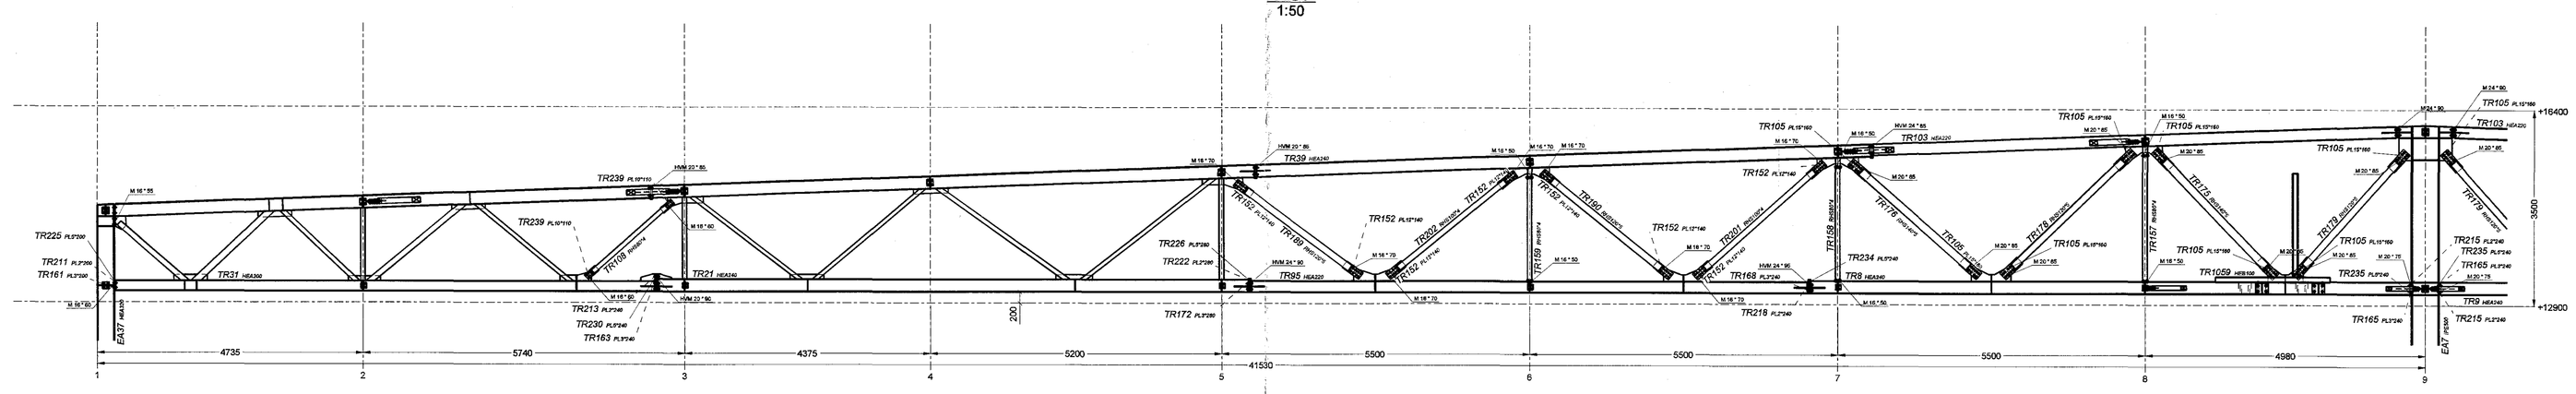

AXIS P
1:50

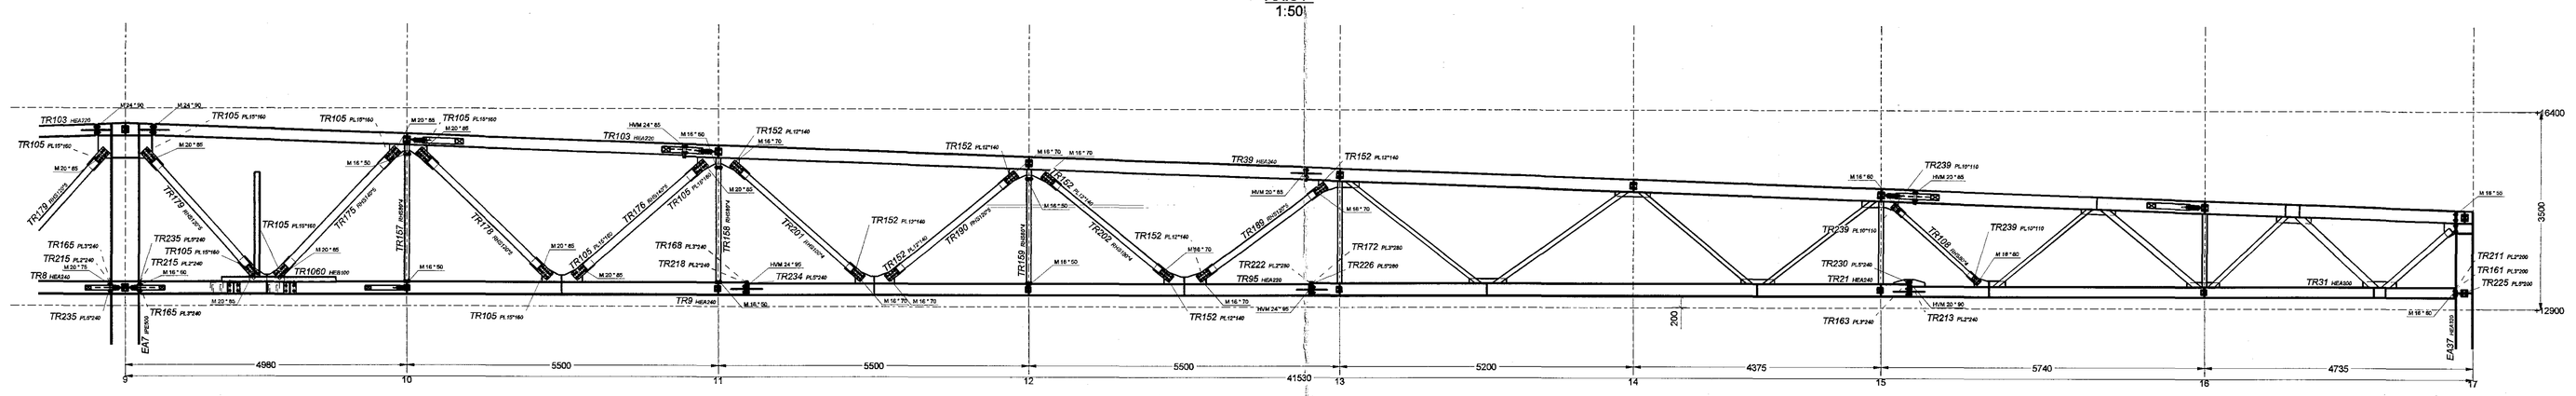

YFIRFARIÐ AF VSB
dags. 24.6. 2015
Björn Ólafsson

FOR MORE DETAILS SEE DRAWING: 2015-126-01-01-03

Bolts: M-class 8.8, EN 5979 or EN 493 - fire galvanized. Bolts: H-W - class 10.9, EN 14399-6 - Pre-galvanized.	For all bolts predrictive washers, pre-bolter bolt head/nut not below nut. For bolts fixed to Cyprotex coil up wedge washer (EN 6.04)			Execution acc. to EN 1090-2: Execution class (EXC): Tolerances class 2
01	First issue	02/06/2015	A. Chmura	P. Kozłowski
Rev.	Revision description:	Date:	Drawn by:	Designed by:
Supplier:	CEDRUS EHF.	Mokka 29, 600 Akureyri, Iceland		
Designer:	ENGINEERING OFFICE KOZŁOWSKI-PROJEKT	Zbigniewa Czerwiego Square 4A/1, 70-210 Szczecin, Poland tel. +48 91 852 21 52, e-mail: biuro@kozlowski-projekt.com		
Project: Obsyrarvegur 22	Object: Main Building	Phase: Main Structures		
Drawing title: General Arrangement - Axes: O & P		Drawing No.: 2015-126-01-01-10	Rev.: 00	Scale: 1:50 Format: A0