AXIS I
1:50

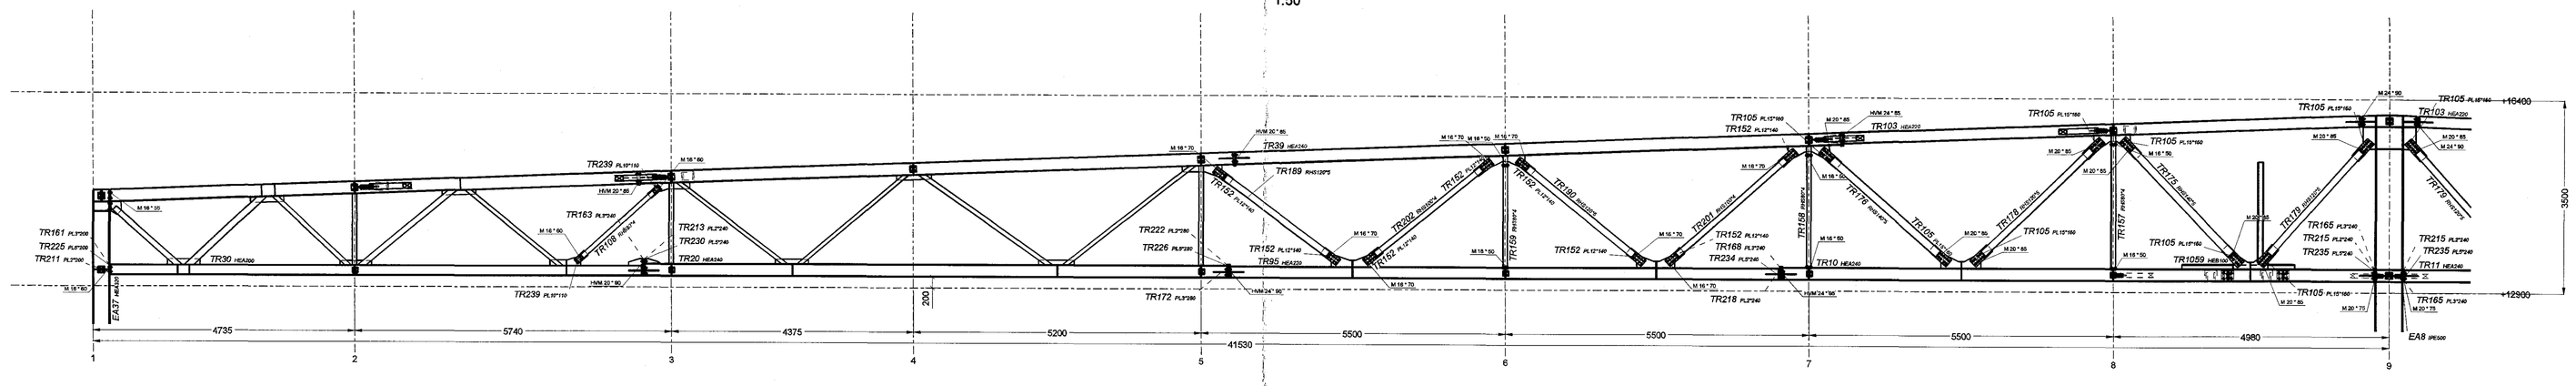

AXIS I
1:50

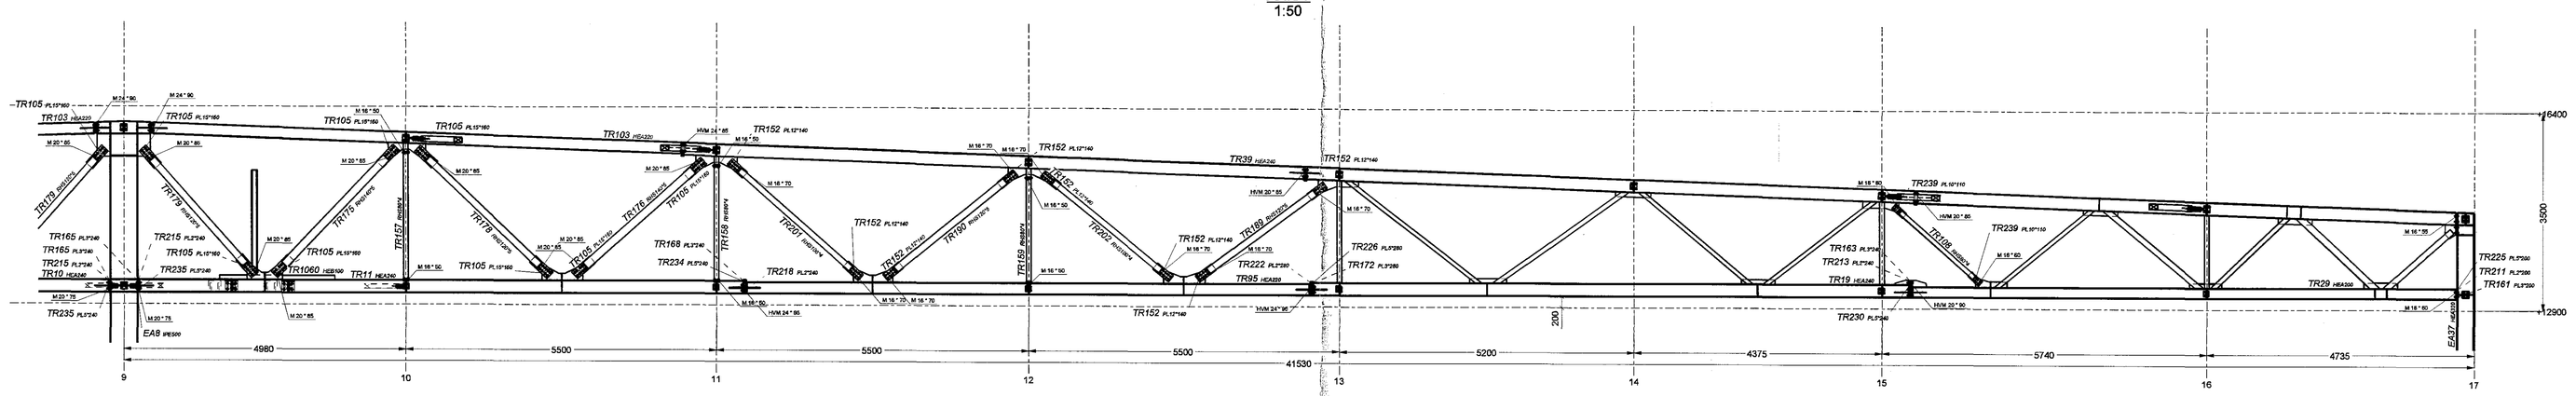

AXIS J
1:50

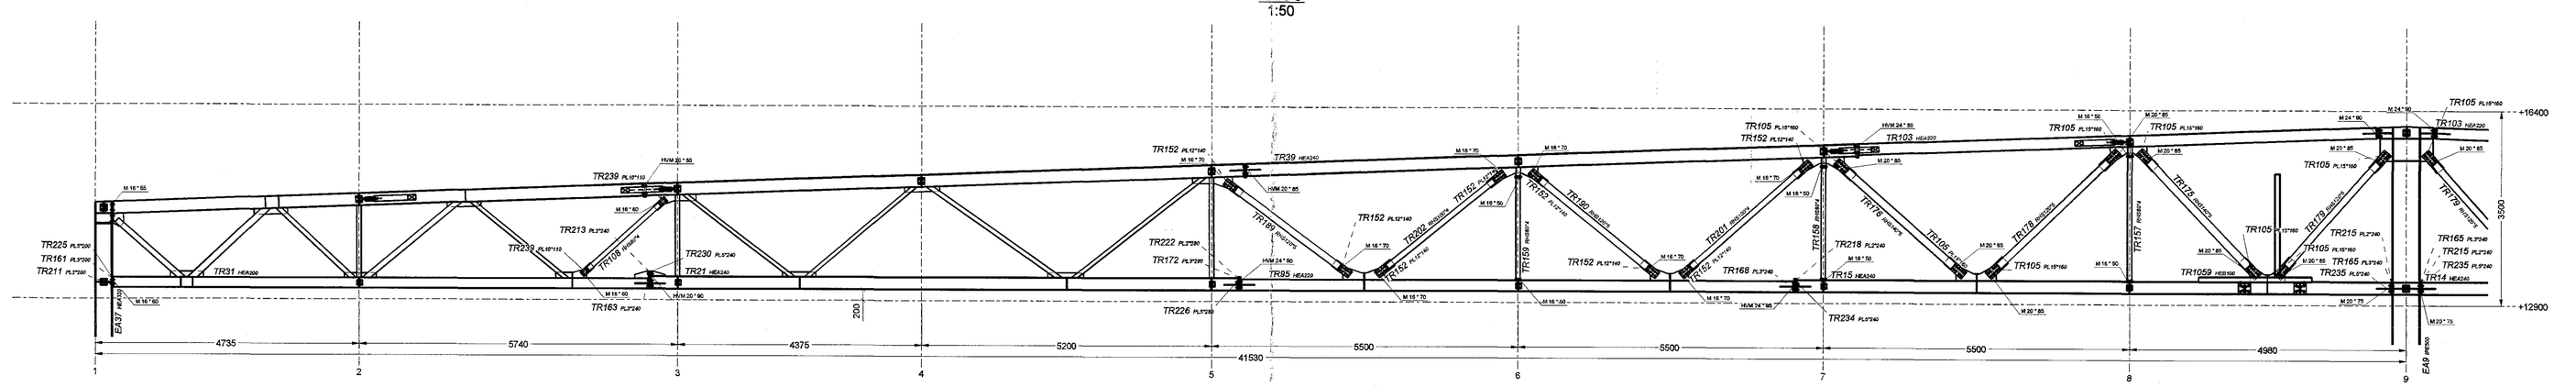

AXIS J
1:50

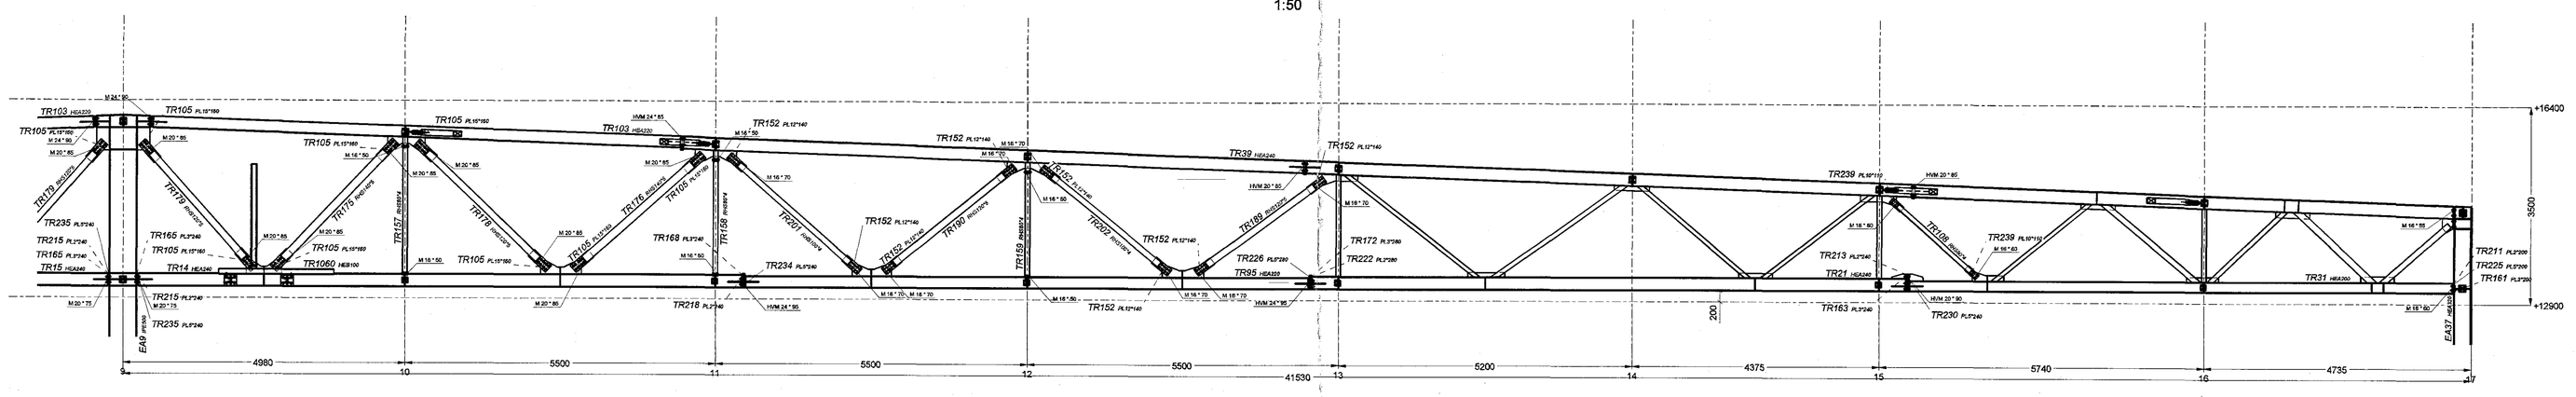

Samþykkt
05 AUG 2015
Byggingafulltrúinn í Hafnarfirði
F.h. Sigurður Steinar Jónsson

YFIRFARIÐ AF VSB
dags. 21. 6. 20 15
Stein Gustafsson

FOR MORE DETAILS SEE DRAWING: 2015-126-01-01-03

Stál: W-class 6.E, EN 10113 og EN 10025 - Ekki galvaniserað Bolti: 4.6 til - class 10.9, EN 14814 - Ekki galvaniserað		For all bolts grade 8 hex washers, one below bolt head and one below nut For bolts Svertir í gróðinn, set up in wedge washer (DIN 434)		Execution acc. to EN 1090-2 Execution class (EXC): Tolerances class 2
02	First issue	12.06.2015	A. Chorro	P. Kozlowski	C.S. Cuéllar
Rev.	Revision description:	Date:	Drawn by:	Designed by:	Checked by:
Supplier:	CEDRUS EHF.	Molduhr 29, 600 Bolthorn, Iceland			
Designer:	ENGINEERING OFFICE KOZŁOWSKI-PROJEKT	Zbigniewa Czerwiego Square 4A/7, 79-252 Szczecin, Poland NIP 851 002 21 32, e-mail: biuro@kozlowski-projekt.com			
Project:	Oseyrarbraut 22	Object: Main Building	Phase: Main Structures		
Drawing title:	General Arrangement – Axes: I & J	Drawing No.: 2015-126-01-01-07	Rev.: 02	Scale: —	Format: A0