## AXIS G
1:50

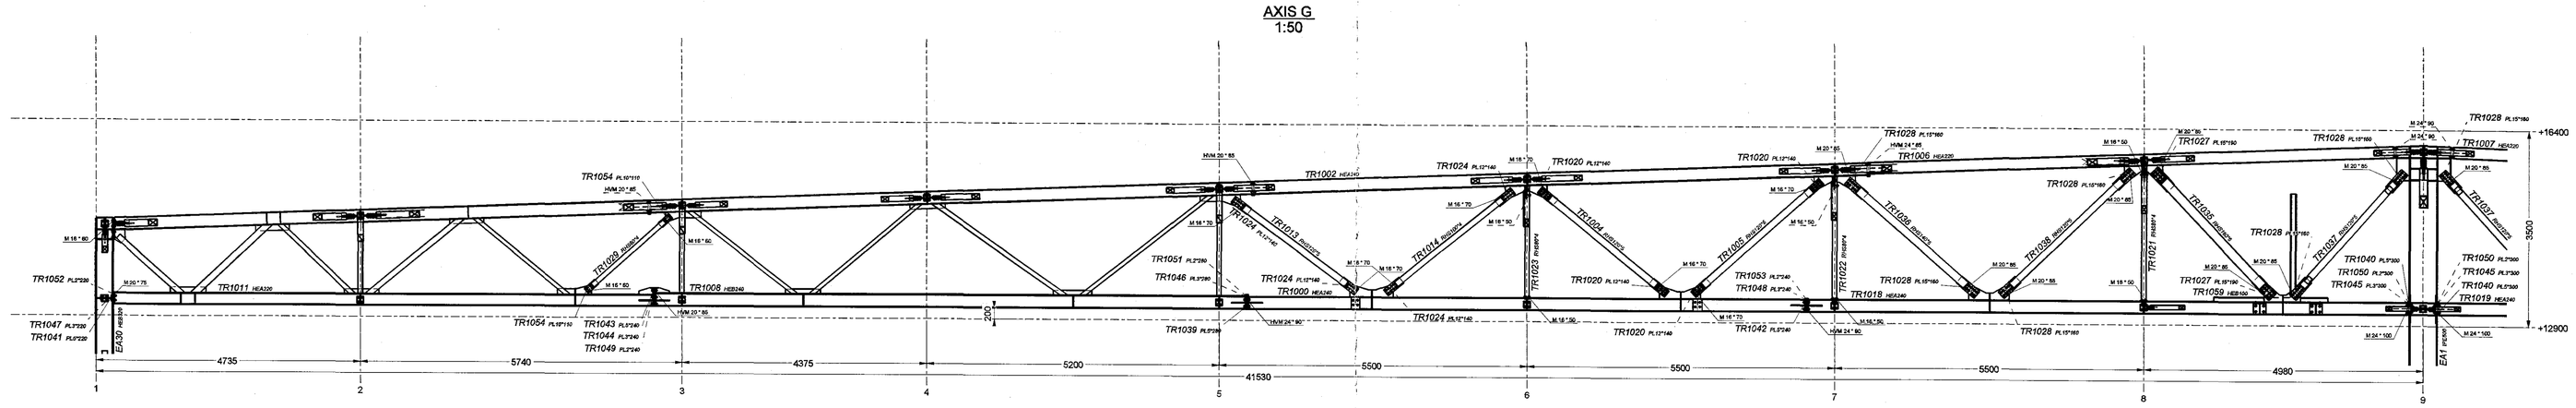


## AXIS G
1:50

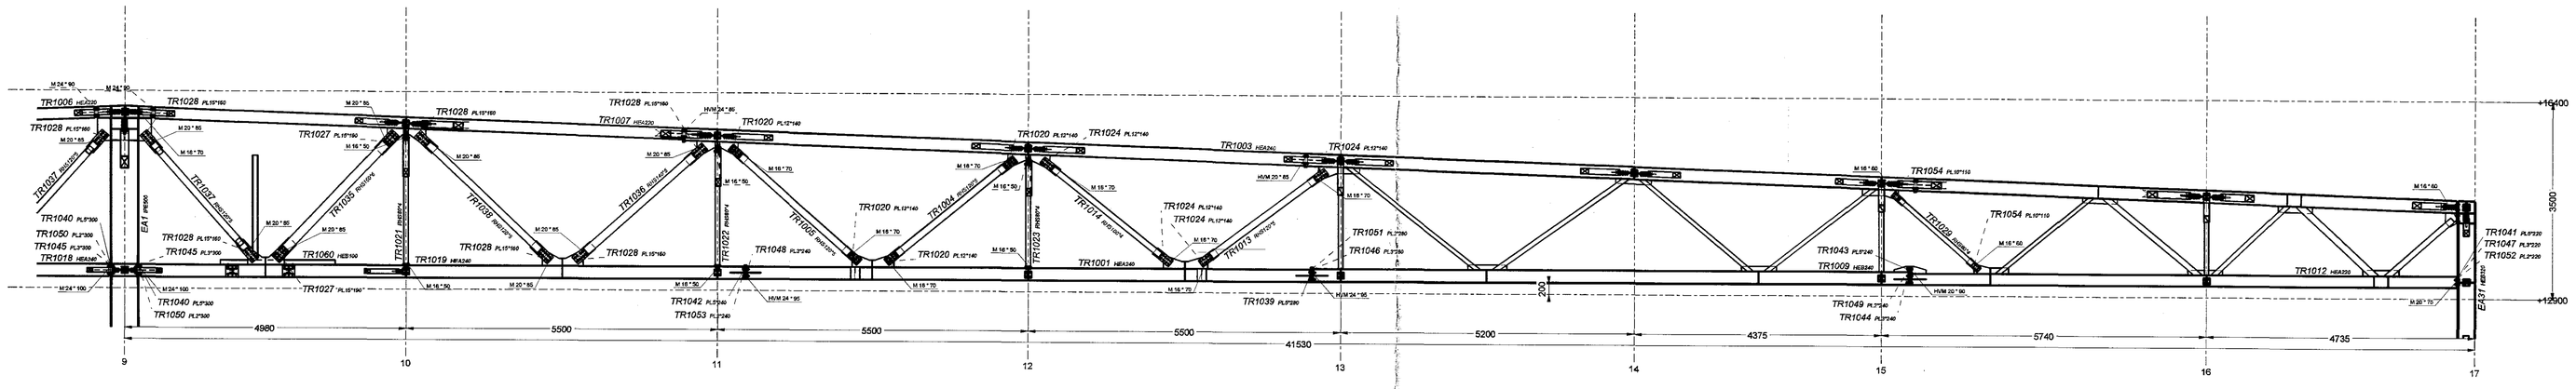


## AXIS H
1:50

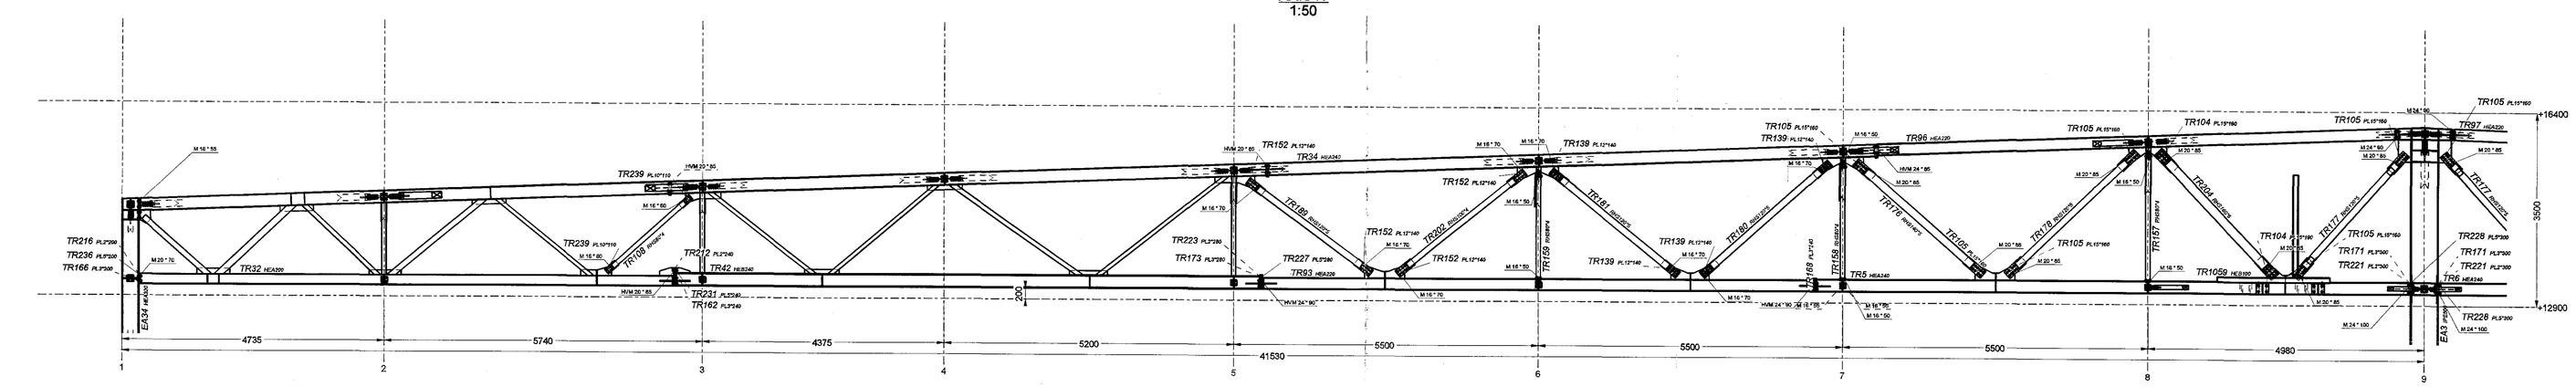


## AXIS H
1:50

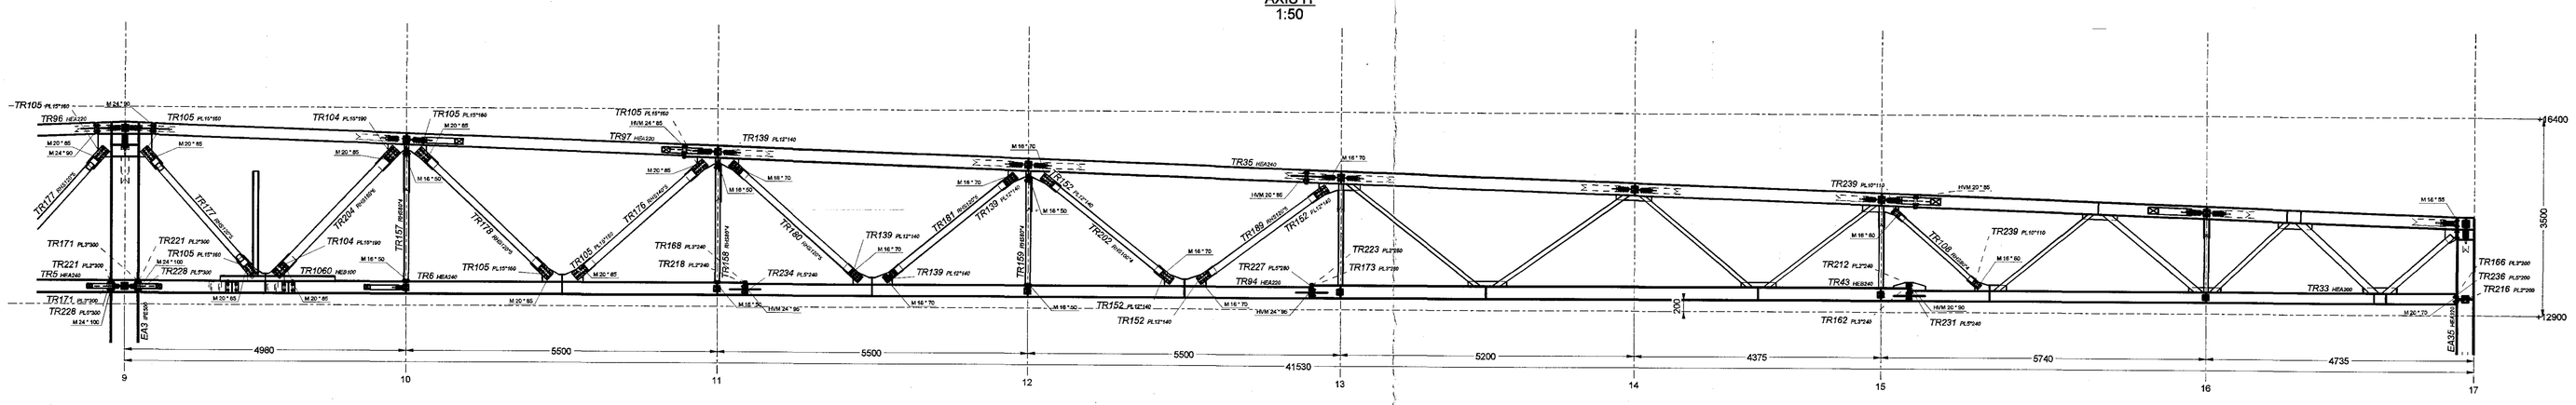


Samþykkt þann
05 AUG 2015
Byggingarfulltrúinn í Hafnarfirði
F.h. Sigurður Steinar Jónsson

YFIRFARIÐ AF VSB
dags. 27. / 6. 20 16
Hörn Þórðardóttir

FOR MORE DETAILS SEE DRAWING: 2015-126-01-01-03

| | | | | |
|---|---|---|---|---|
| Bolts: M – class 8.8, DIN 931 or DIN 933 – fire grade version<br>Bolts: HVM – class 10.9, DIN 6914 – Hot galvanized | | For all bolts: predrilled two washers one below bolt head, second below nut<br>For bolts: fixed to S-profiles set up weight washer DIN 440 | | Execution acc. to EN 1090-2<br>Execution class: EXC3, Tolerances class 2 |
| 00 | First issue | | 05.06.2015 | A. Chorca | P. Kozlowski | CE/S. Gałkiewicz |
| Rev.: | Revision description: | | Date: | Drawn by: | Designed by: | Checked by: |
| Supplier: | CEDRUS EHF. | | Mortuni 29, 600 Bolfoot, Iceland | | | |
| Designer: | ENGINEERING OFFICE KOZLOWSKI-PROJEKT | | Zimolzy-Czarnego Square 4A/7, 76-210 Sarcowin, Poland<br>tel. +48 91 892 21 32, e-mail: biuro@kozlowskiproject.com | | | |
| Project: | Object: Main Building | | Phase: Main Structures | | | |
| Drawing title: | General Arrangement – Axes: G & H | | Drawing No.: 2015-126-01-01-06 | Rev.: 00 | Scale: — | Format: A0 |