FRONT VIEW
1:150

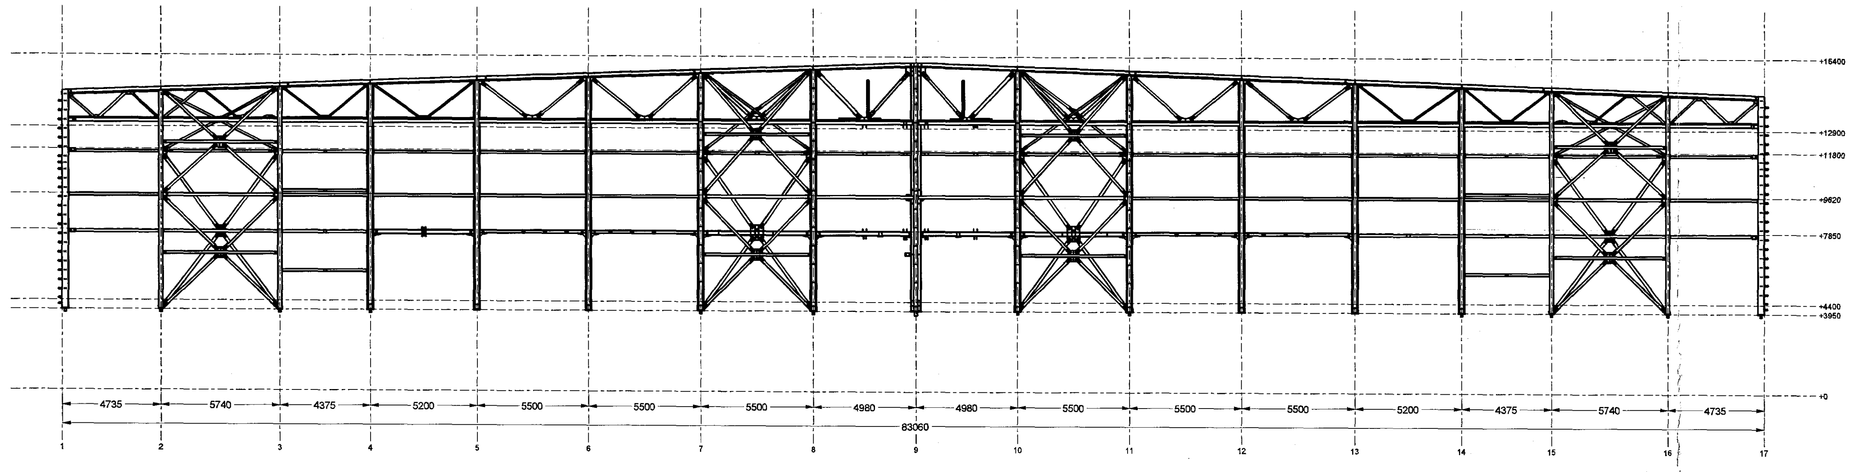

SIDE VIEW
1:150

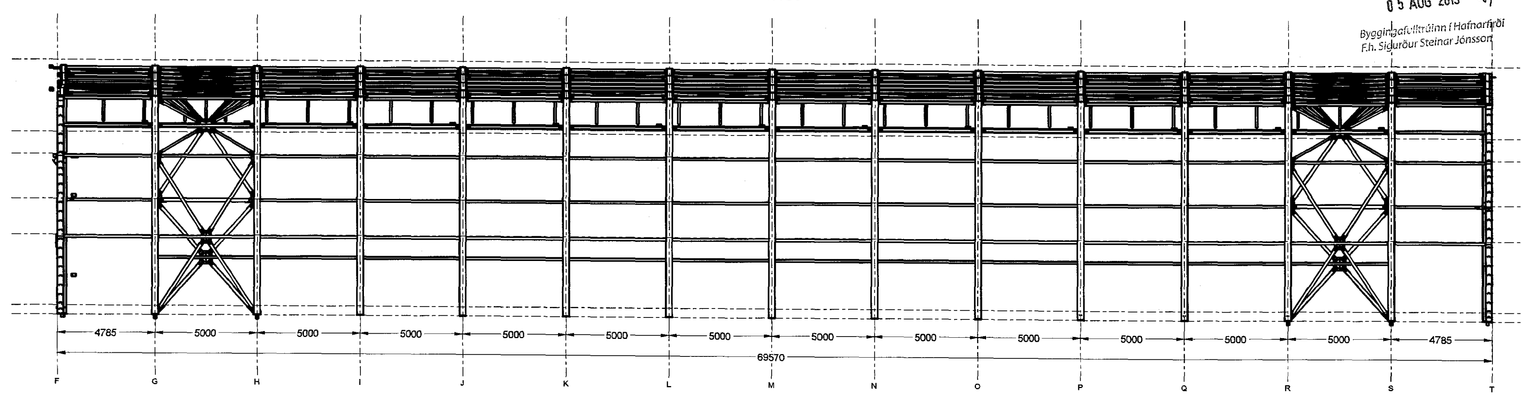

Samþykkt þann
05 AUG 2015
Byggingarfulltrúinn í Hafnarfirði
F.h. Sigurður Steinar Jónsson

TOP VIEW
1:150

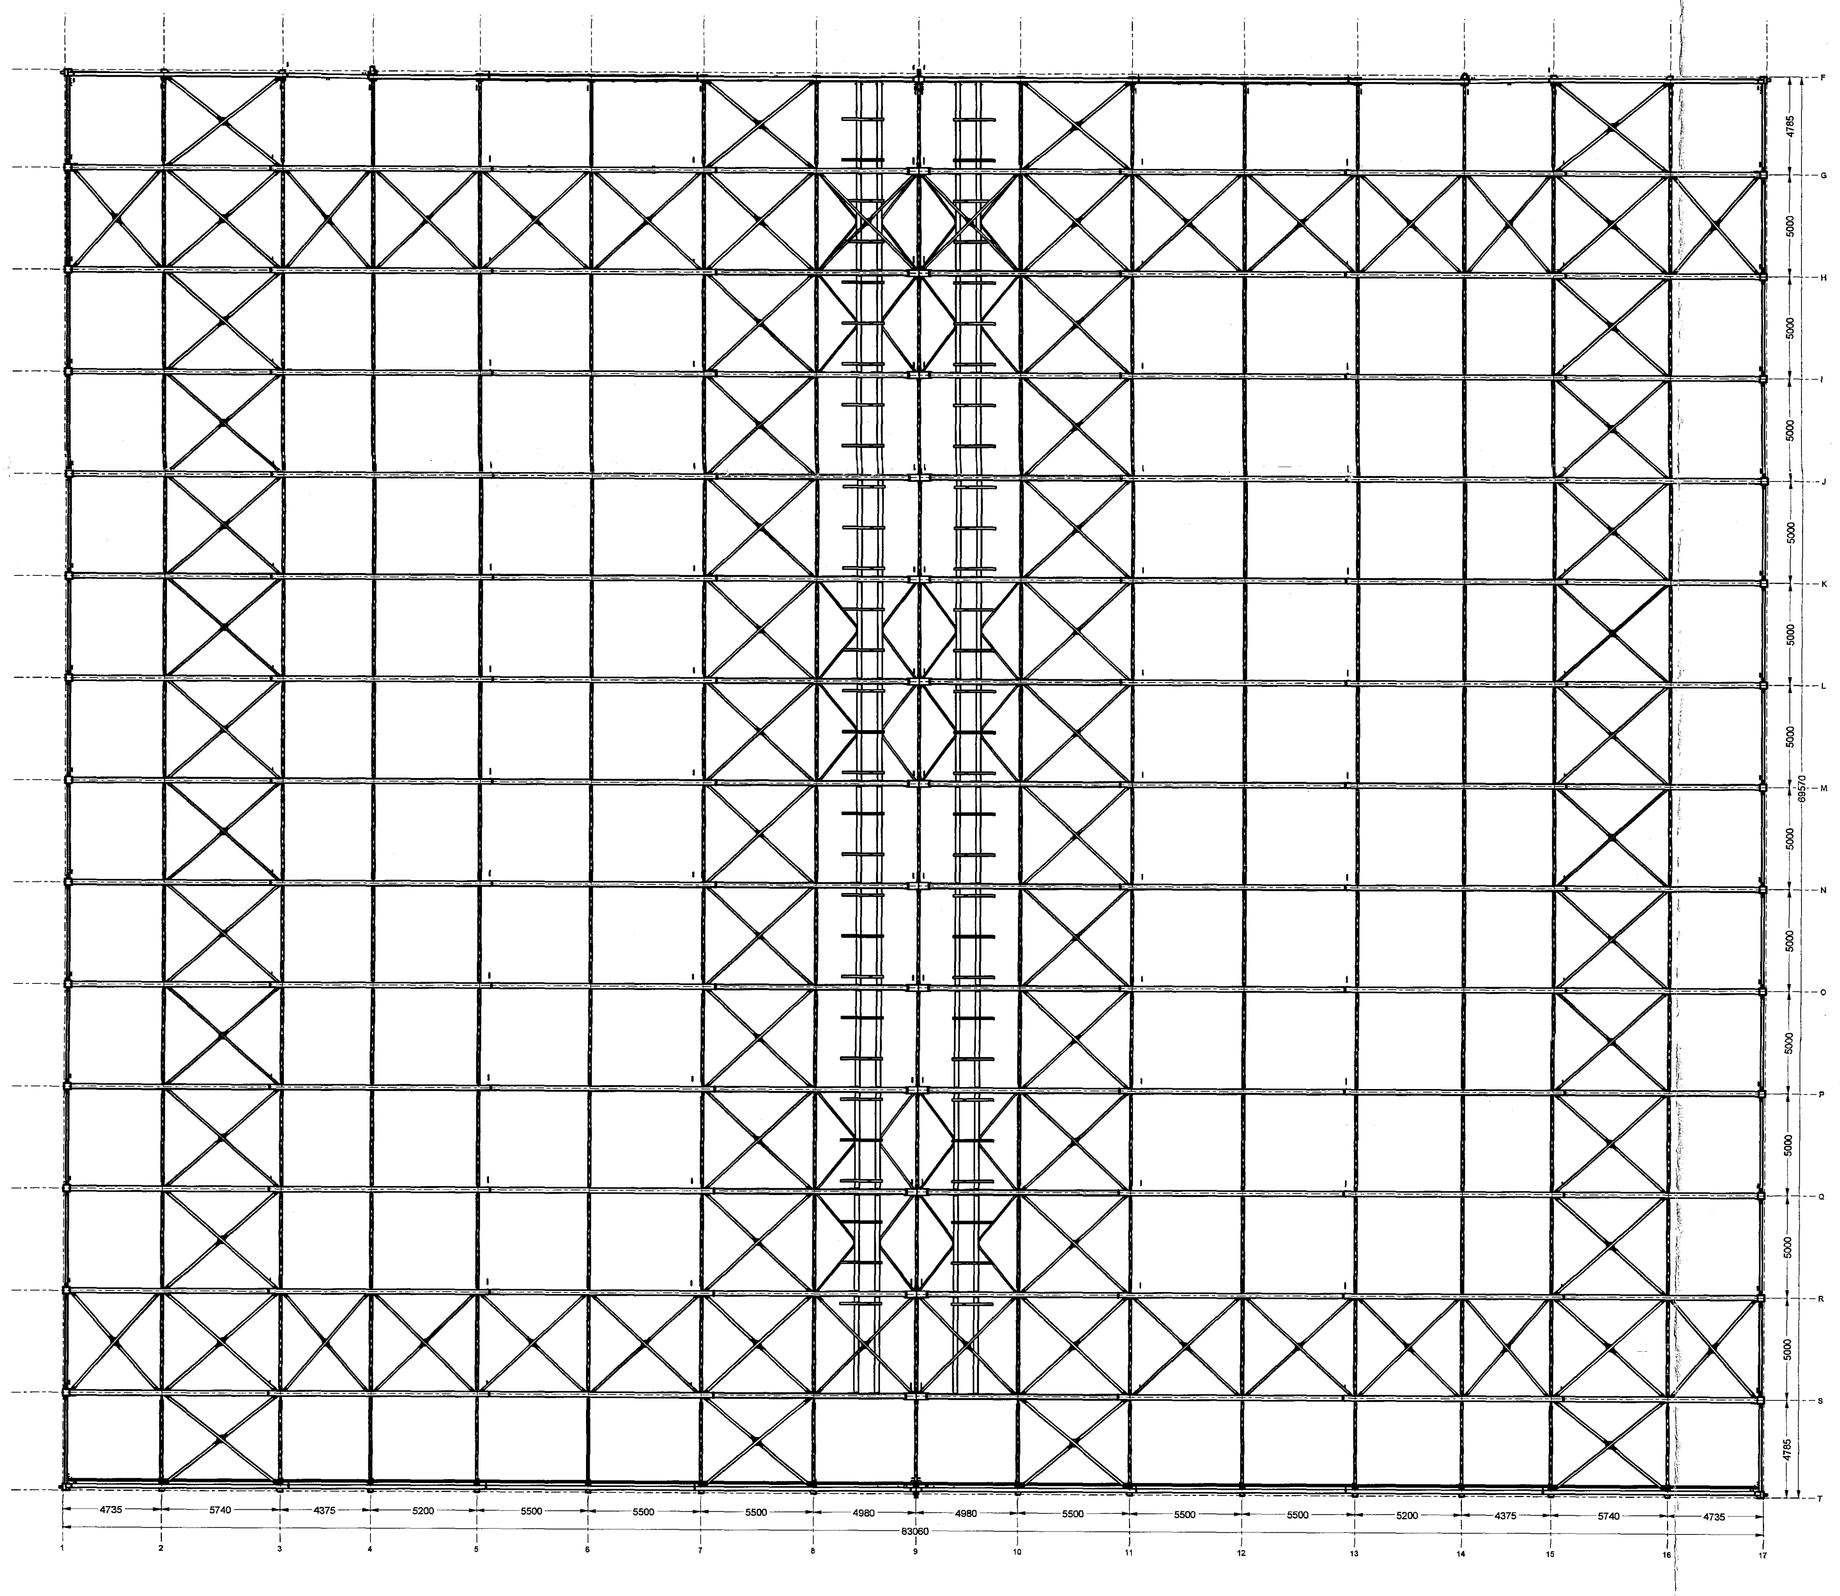

YFIRFARIÐ AF VSB
dags. 24/6 2016
Björn Gústafsson

Bolts: M – class 8.8, DIN 931 or DIN 933 – fire galvanized. Nuts: HVM – class 10.9, DIN 934 – fire galvanized.	For all bolts: product over washers, gap below bolt head, see control table 1x2. For bolts: fixed to H profiles set up wedge washer (DIN 434).			Execution class: EXC2. Tolerances class 2	Execution acc. to EN 1090-2
02	First issue	02.06.2015	A. Chorro	P. Kozłowski	S.R. Gylfason
Rev.	Revision description:	Date:	Drawn by:	Designed by:	Checked by:

Supplier: CEDRUS EHF. Mosfara 29, 600 Sellfoss, Iceland

Designer: ENGINEERING OFFICE KOZŁOWSKI-PROJEKT
Zbigniewa Cybulskiego Square 4A/7, 76-212 Slupsk, Poland
tel.+48 91 352 21 32, e-mail: biuro@kozlowskiprojekt.com

Project: Ceyrartúnsvegur 22 | Object: Main Building | Phase: Main Structures

Drawing title: General Arrangement – General Views | Drawing No.: 2015-126-01-01-02 | Rev.: 00 | Scale: — | Format: A0