AXIS 15
1:50

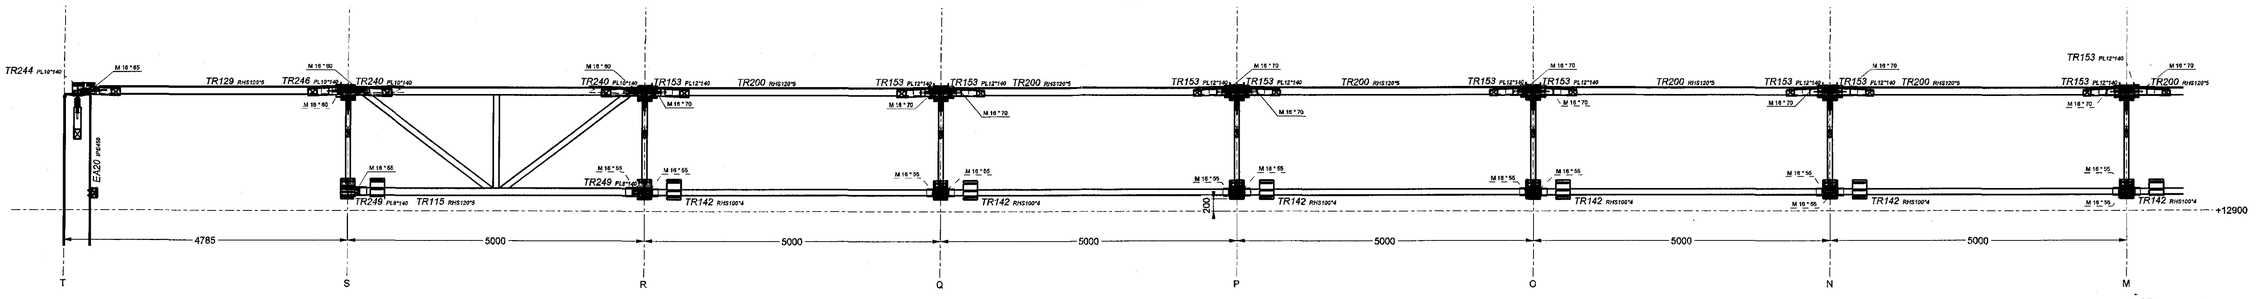

Samþykkt þann
05 ÁGÚ 2015
Byggingafulltrúinn í Hafnarfirði
F.h. Sigurður Steinar Jónsson

AXIS 15
1:50

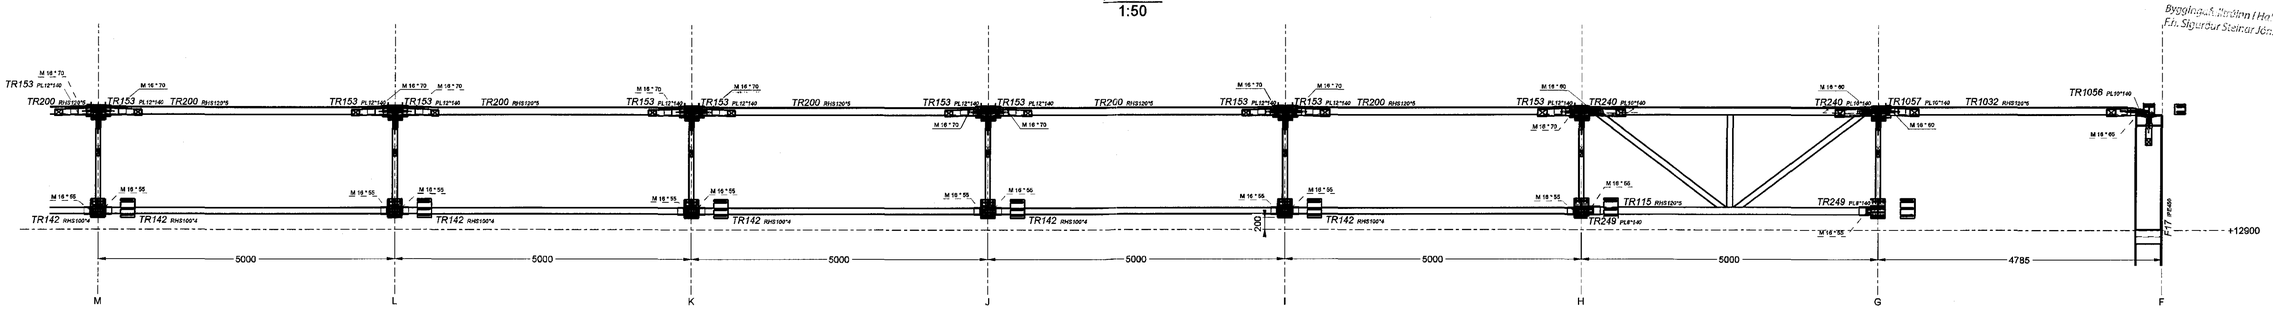

AXIS 16
1:50

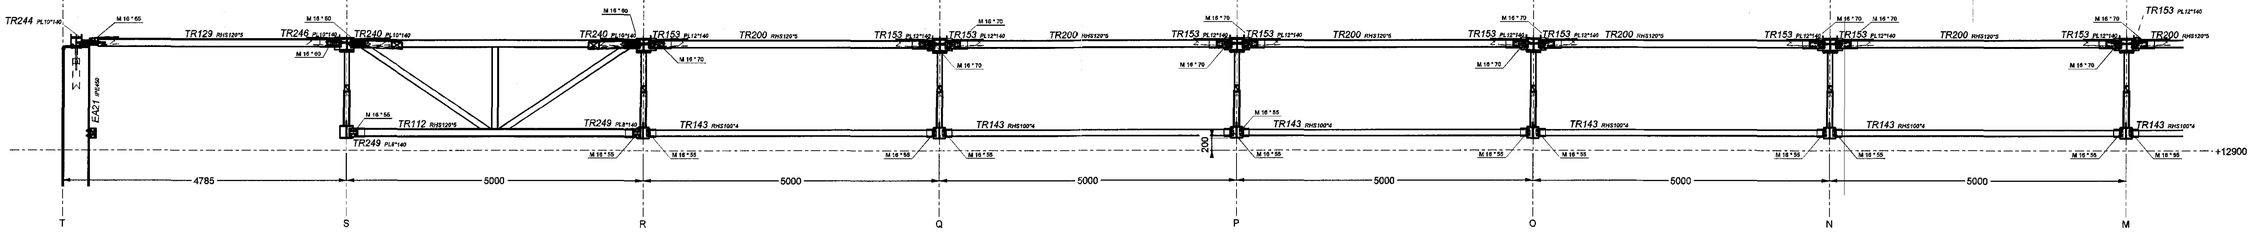

AXIS 16
1:50

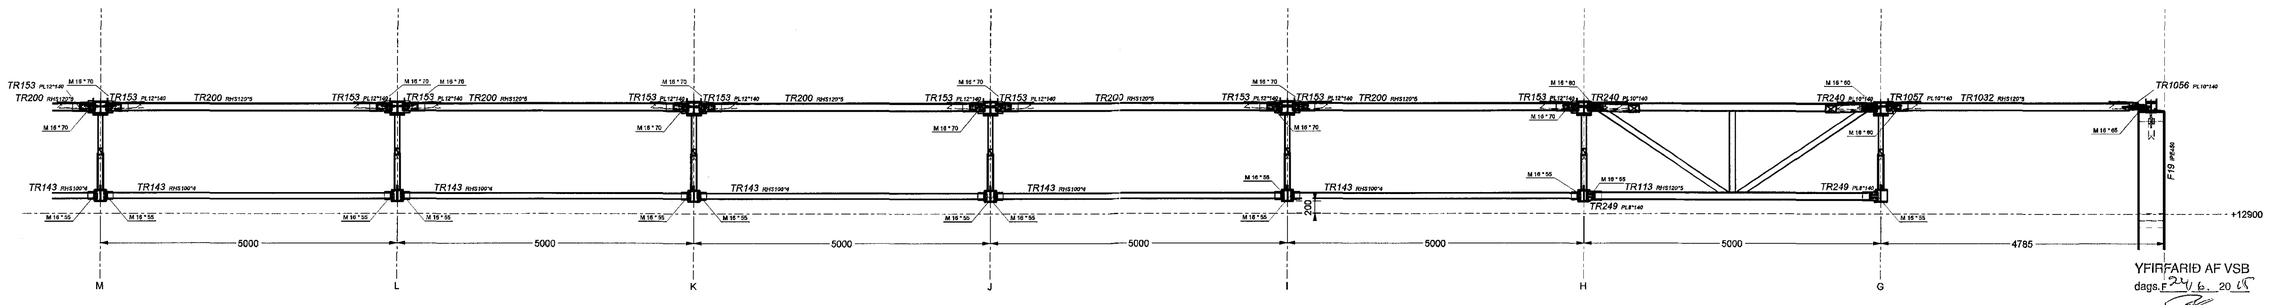

YFIRFARIÐ AF VSB
dags. F 24. 6. 2015
Björn Gústafsson

FOR MORE DETAILS SEE DRAWING: 2015-126-01-01-03

Bolts: M - class 8.8, DIN 931 or DIN 933 - fire galvanized Bolts: HV M - class 10.9, DIN 6914 - fire galvanized	For all bolts predrill two washers, one below bolt head, second below nut For bolts fixed to C-profiles set up wedge washer (DIN 434)			Execution acc. to EN 1090-2 Execution class EXC2, Tolerances class 2
00	First issue	07.06.2015	A. Chanos	P. Kozlowski	G.R. Gylfason
Rev.:	Revision description:	Date:	Drawn by:	Designed by:	Checked by:

Supplier: CEDRUS EHF. — Miðtúni 20, 800 Selfoss, Iceland

Designer: ENGINEERING OFFICE KOZLOWSKI-PROJEKT — Zawiszy Czarnego Square 4A/7, 79-212 Szczawin, Poland; tel. +48 91 852 21 32, e-mail: biuro@kozlowskiprojekt.com

Project: Oseyrarbraut 22 | Object: Main Building | Phase: Main Structures

Drawing title: General Arrangement - Axes: 15 & 16 | Drawing No.: 2015-126-01-01-23 | Rev.: 00 | Scale: — | Format: A1