AXIS 13
1:50

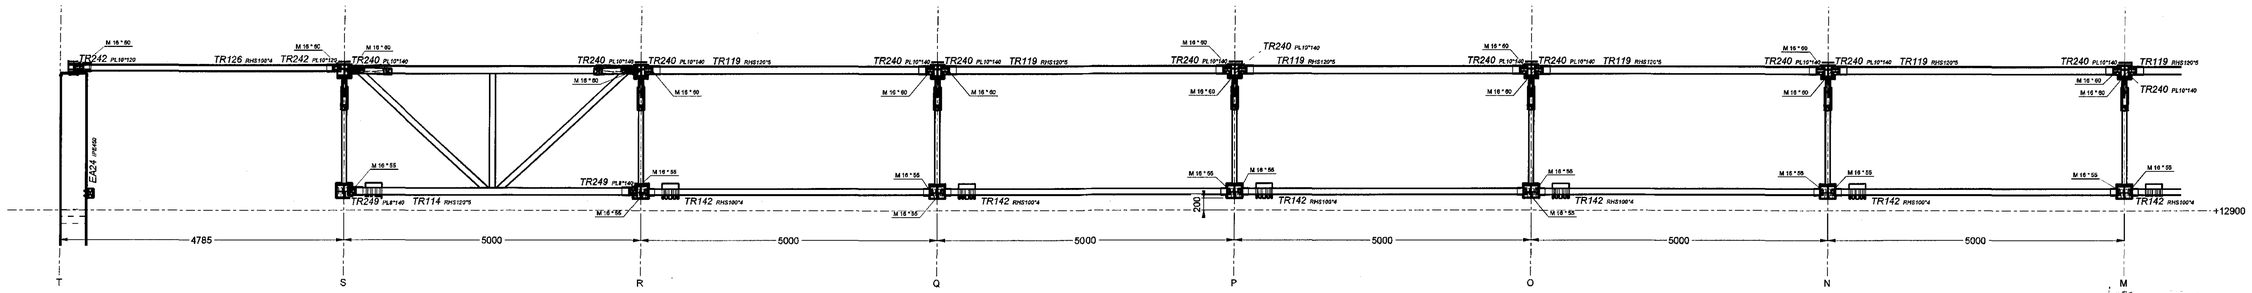

Samþykkt þann
05 AUG 2015
Byggingafulltrúinn í Hafnarfirði
F.h. Sigurður Steinar Jónsson

AXIS 13
1:50

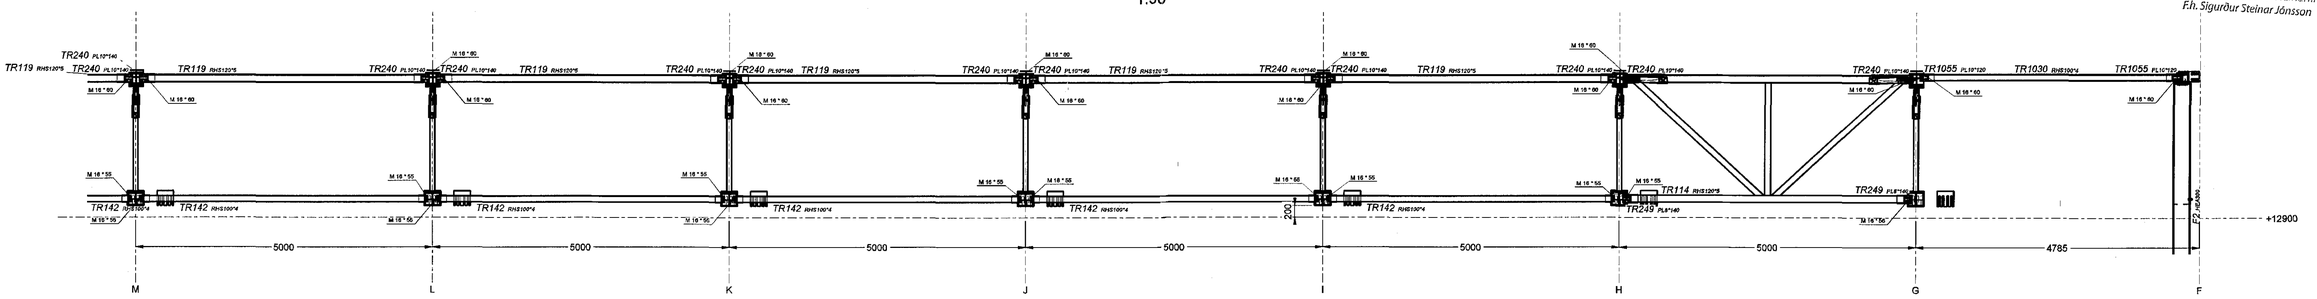

AXIS 14
1:50

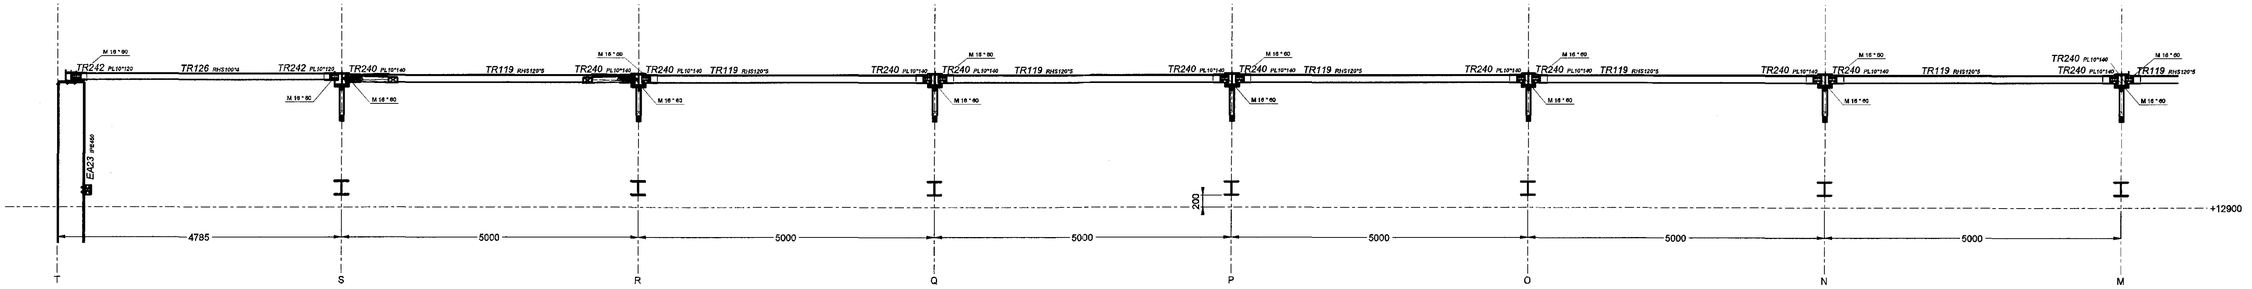

AXIS 14
1:50

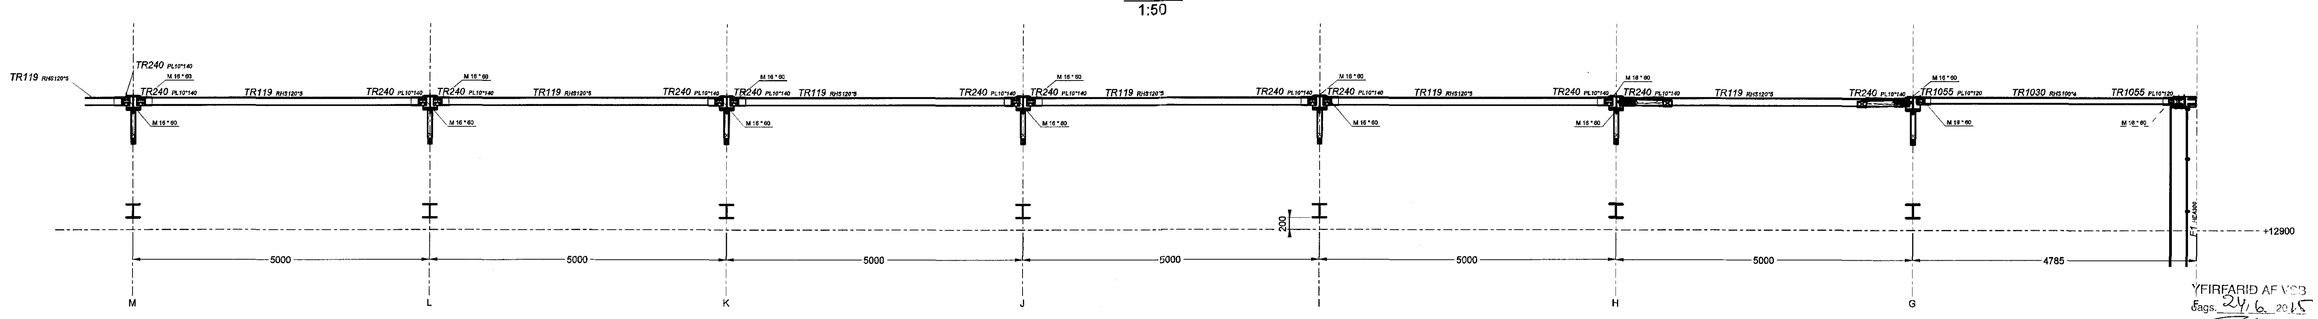

YFIRFARIÐ AF VSB
Dags. 24/6 2015
Björn Gústafsson

FOR MORE DETAILS SEE DRAWING: 2015-126-01-01-03

Bolts: M - class 8.8, DIN 931 or DIN 933 - fire galvanized. Bolts: HVM - class 10.9, DIN 6914 - fire galvanized	For all bolts predrill two washers, one below bolt head, second below nut // For bolts fixed to C-profiles set up wedge washer (DIN 434)				Execution acc. to EN 1090-2. Execution class EXC2, Tolerances class 2
00	First issue	02.06.2015	A. Chorus	P. Kozlowski	G.R. Gylfason
Rev.:	Revision description:	Date:	Drawn by:	Designed by:	Checked by:
Supplier:	CEDRUS EHF.	Miðtúni 20, 800 Selfoss, Iceland			
Designer:	ENGINEERING OFFICE KOZLOWSKI-PROJEKT	Zawiszy Czarnego Square 4A/7, 70-212 Szczecin, Poland. tel. +48 91 852 21 32, e-mail: biuro@kozlowskiprojekt.com			
Project: Oseyrarbraut 22	Object: Main Building	Phase: Main Structures			
Drawing title: General Arrangement - Axes: 13 & 14		Drawing No.: 2015-126-01-01-22	Rev.: 00	Scale: —	Format: A1