AXIS 11
1:50

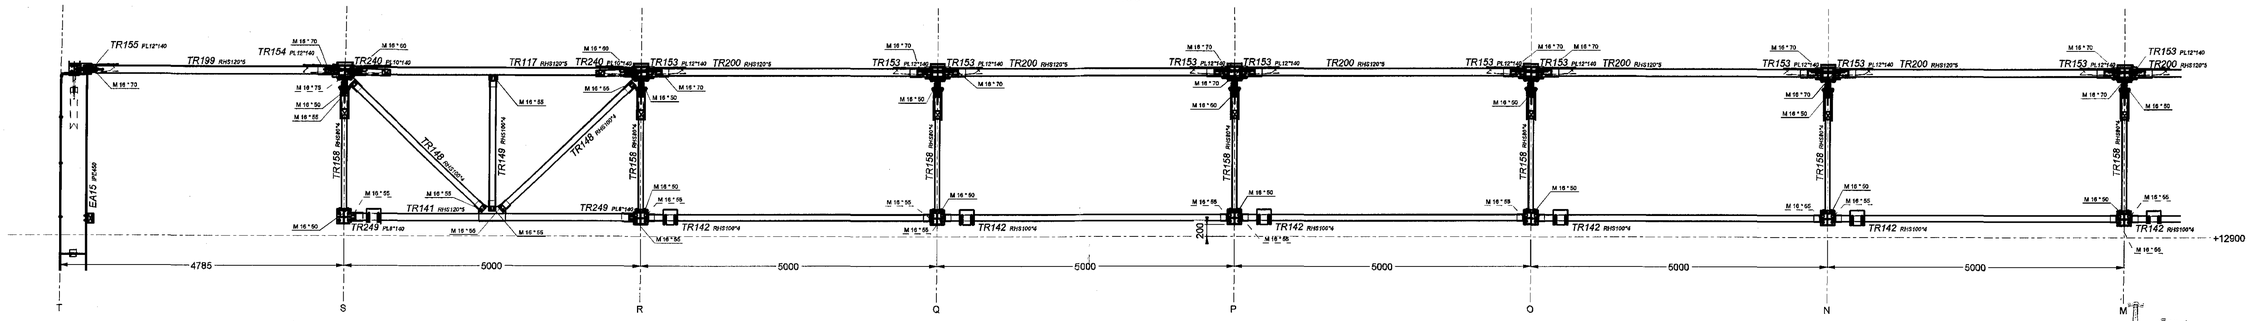

Í 5 AUG 2015
Byggingarfulltrúinn í Hafnarfirði
F.h. Sigurður Steinar Jónsson

AXIS 11
1:50

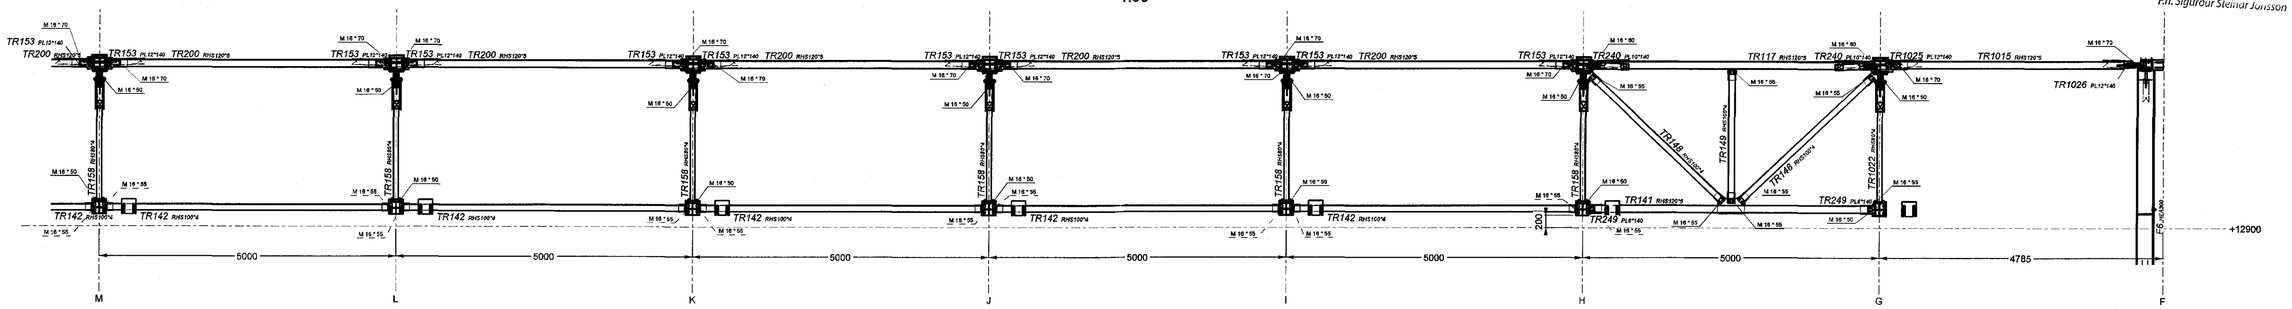

AXIS 12
1:50

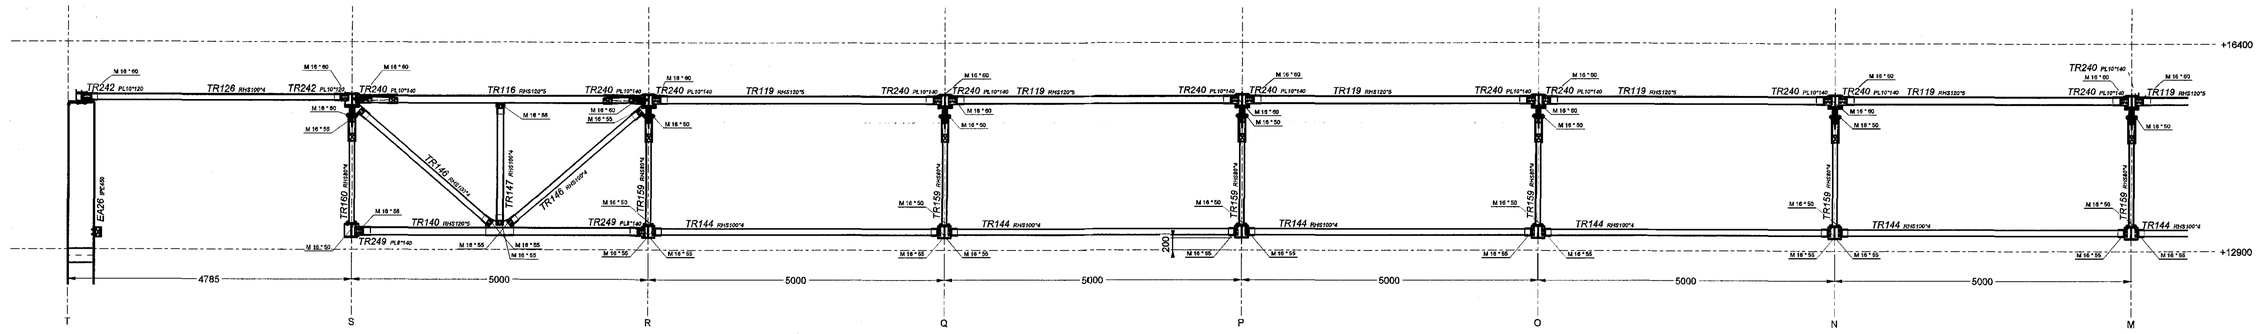

AXIS 12
1:50

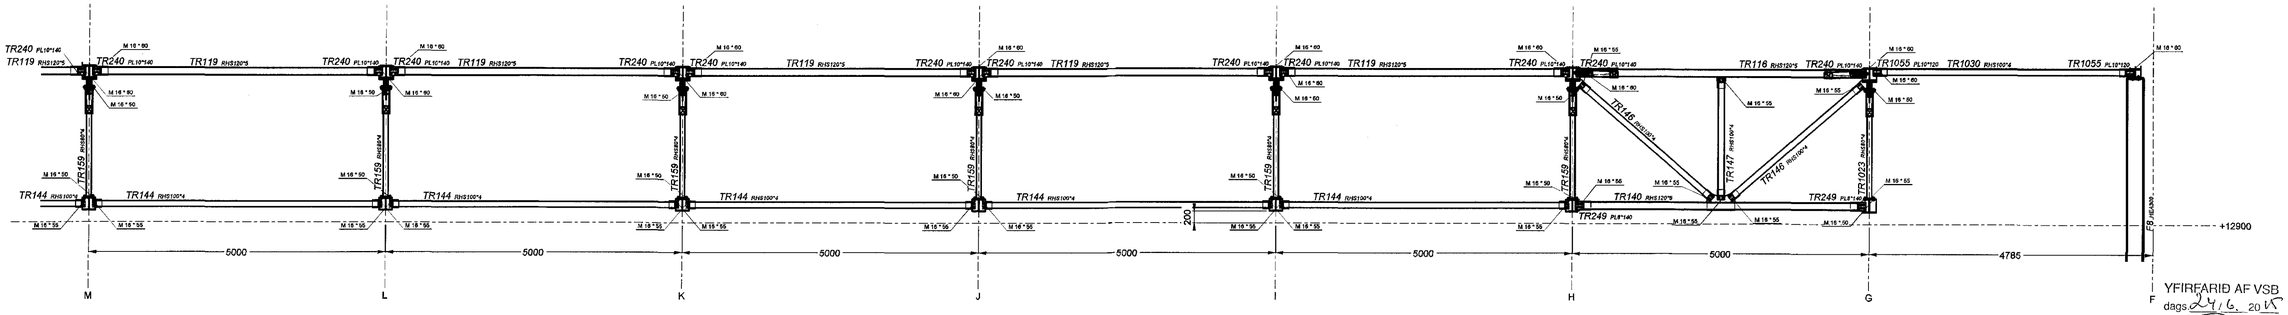

YFIRFARIÐ AF VSB
dags. 24.6. 2015
Björn Gústafsson

FOR MORE DETAILS SEE DRAWING: 2015-126-01-01-03

Bolts: M - class 8.8, DIN 931 or DIN 933 - fine galvanized Bolts: HVM - class 10.9, DIN 6914 - fine galvanized	For all bolts predict two washers,one below bolt head,second below nut * For bolts fixed to Cypriflex set up wedge washer (DIN 434)			Execution acc. to EN 1090-2 Execution class EXC2, Tolerances class 2	
00	First issue	02.06.2015	A. Choros	P. Kozłowski	G.R. Gylfason
Rev.:	Revision description:	Date:	Drawn by:	Designed by:	Checked by:

Supplier: CEDRUS EHF. — Miðtúni 29, 800 Selfoss, Iceland

Designer: ENGINEERING OFFICE KOZŁOWSKI-PROJEKT — Zawiszy Czarnego Square 4A/7, 70-212 Szczecin, Poland; tel. +48 91 852 21 32, e-mail: biuro@kozlowskiprojekt.com

Project:	Object:	Phase:			
Oseyrarbraut 22	Main Building	Main Structures			
Drawing title: General Arrangement - Axes: 11 & 12		Drawing No.: 2015-126-01-01-21	Rev.: 00	Scale: —	Format: A1