AXIS 2
1:50

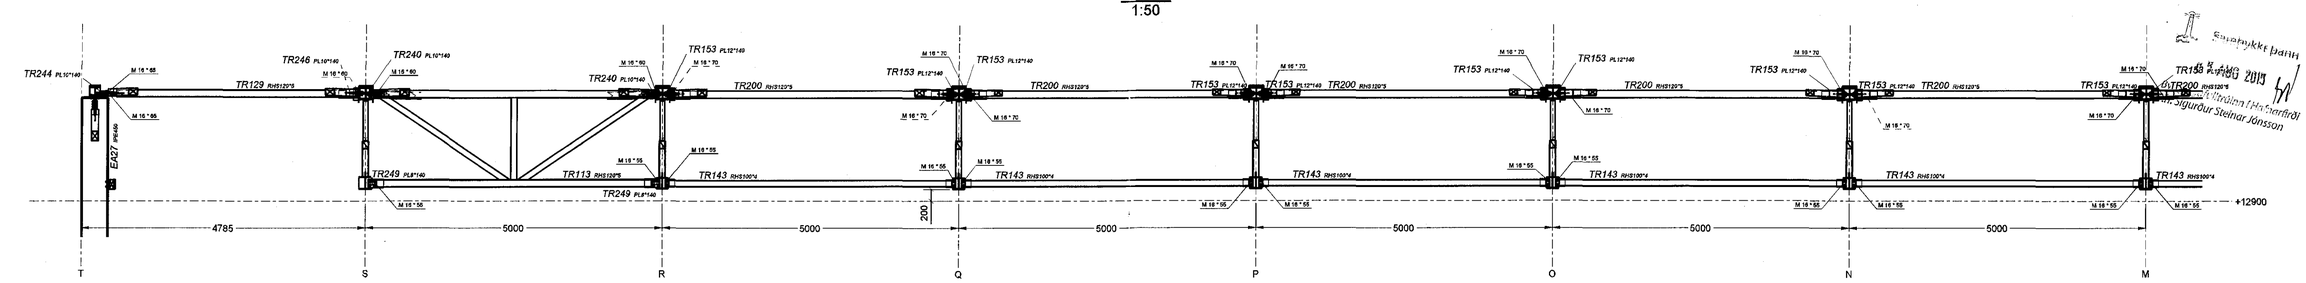

AXIS 2
1:50

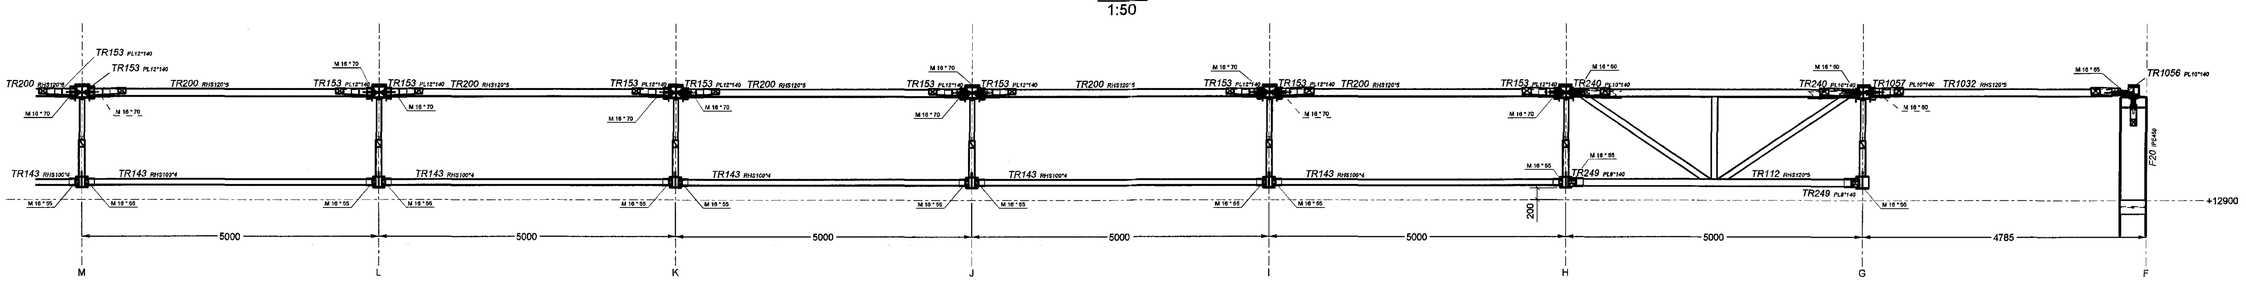

AXIS 3
1:50

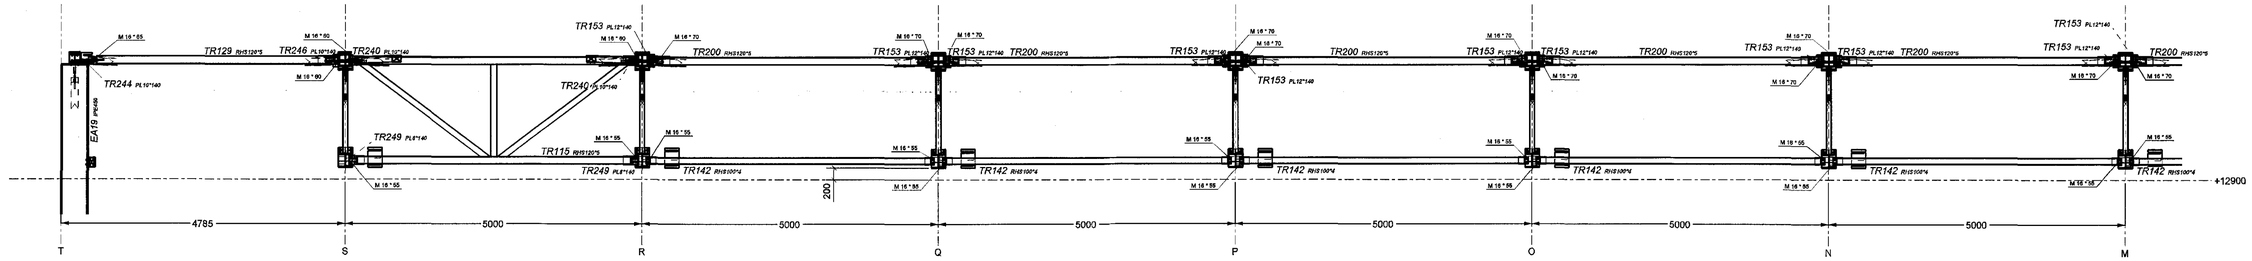

AXIS 3
1:50

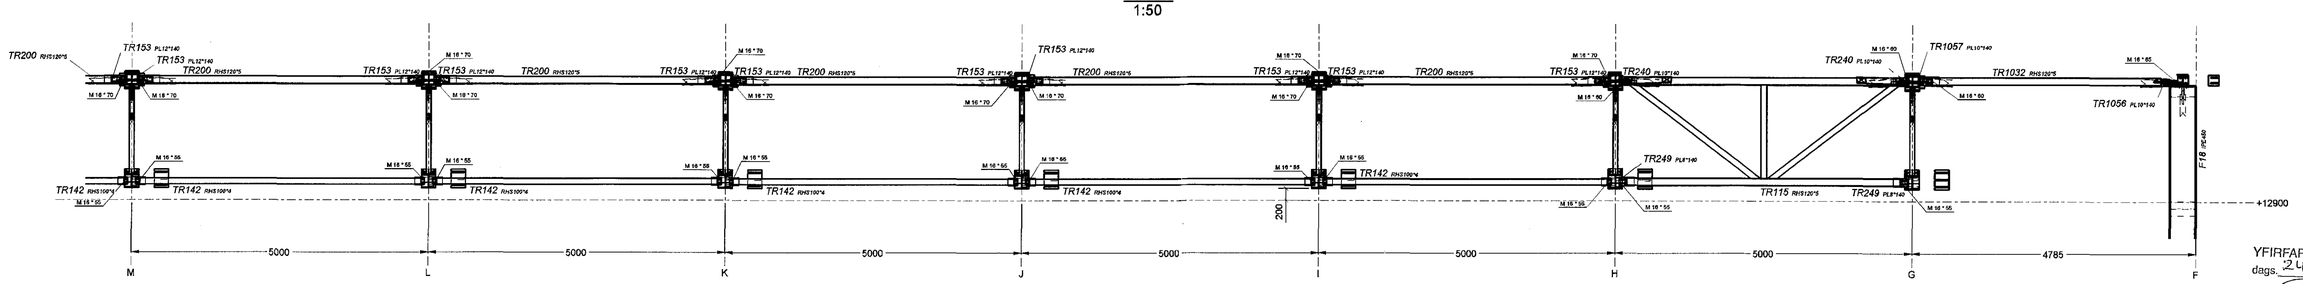

YFIRFARIÐ AF VSB
dags. 24/6 2015
Björn Gústafsson

FOR MORE DETAILS SEE DRAWING: 2015-126-01-01-03

Bolts: M - class 8.8, DIN 931 or DIN 933 - fire galvanized Bolts: HVM - class 10.9, DIN 6914 - fire galvanized	For all bolts predict two washers, one below bolt head, second below gut For bolts fixed to C-profiles set up wedge washer (DIN 434)			Execution loc. to EN 1090-2 Execution class EXC2, Tolerances class 2	
00	First issue	02.06.2015	A. Chores	P. Kozlowski	G.R. Gyllason
Rev.:	Revision description:	Date:	Drawn by:	Designed by:	Checked by:
Supplier: CEDRUS EHF.		Miotuni 20, 800 Selfoss, Iceland			
Designer: ENGINEERING OFFICE KOZLOWSKI-PROJEKT		Zawiszy Czarnego Square 4A/7, 70-212 Szczecin, Poland tel. +48 91 852 21 32, e-mail: biuro@kozlowskiprojekt.com			
Project: Oseyrarbraut 22	Object: Main Building	Phase: Main Structures			
Drawing title: General Arrangement - Axes: 2 & 3		Drawing No.: 2015-126-01-01-17	Rev.: 00	Scale: —	Format: A1