DO NOT SCALE. WORK TO FIGURED DIMENSIONS ONLY
IF IN DOUBT ASK!

E1

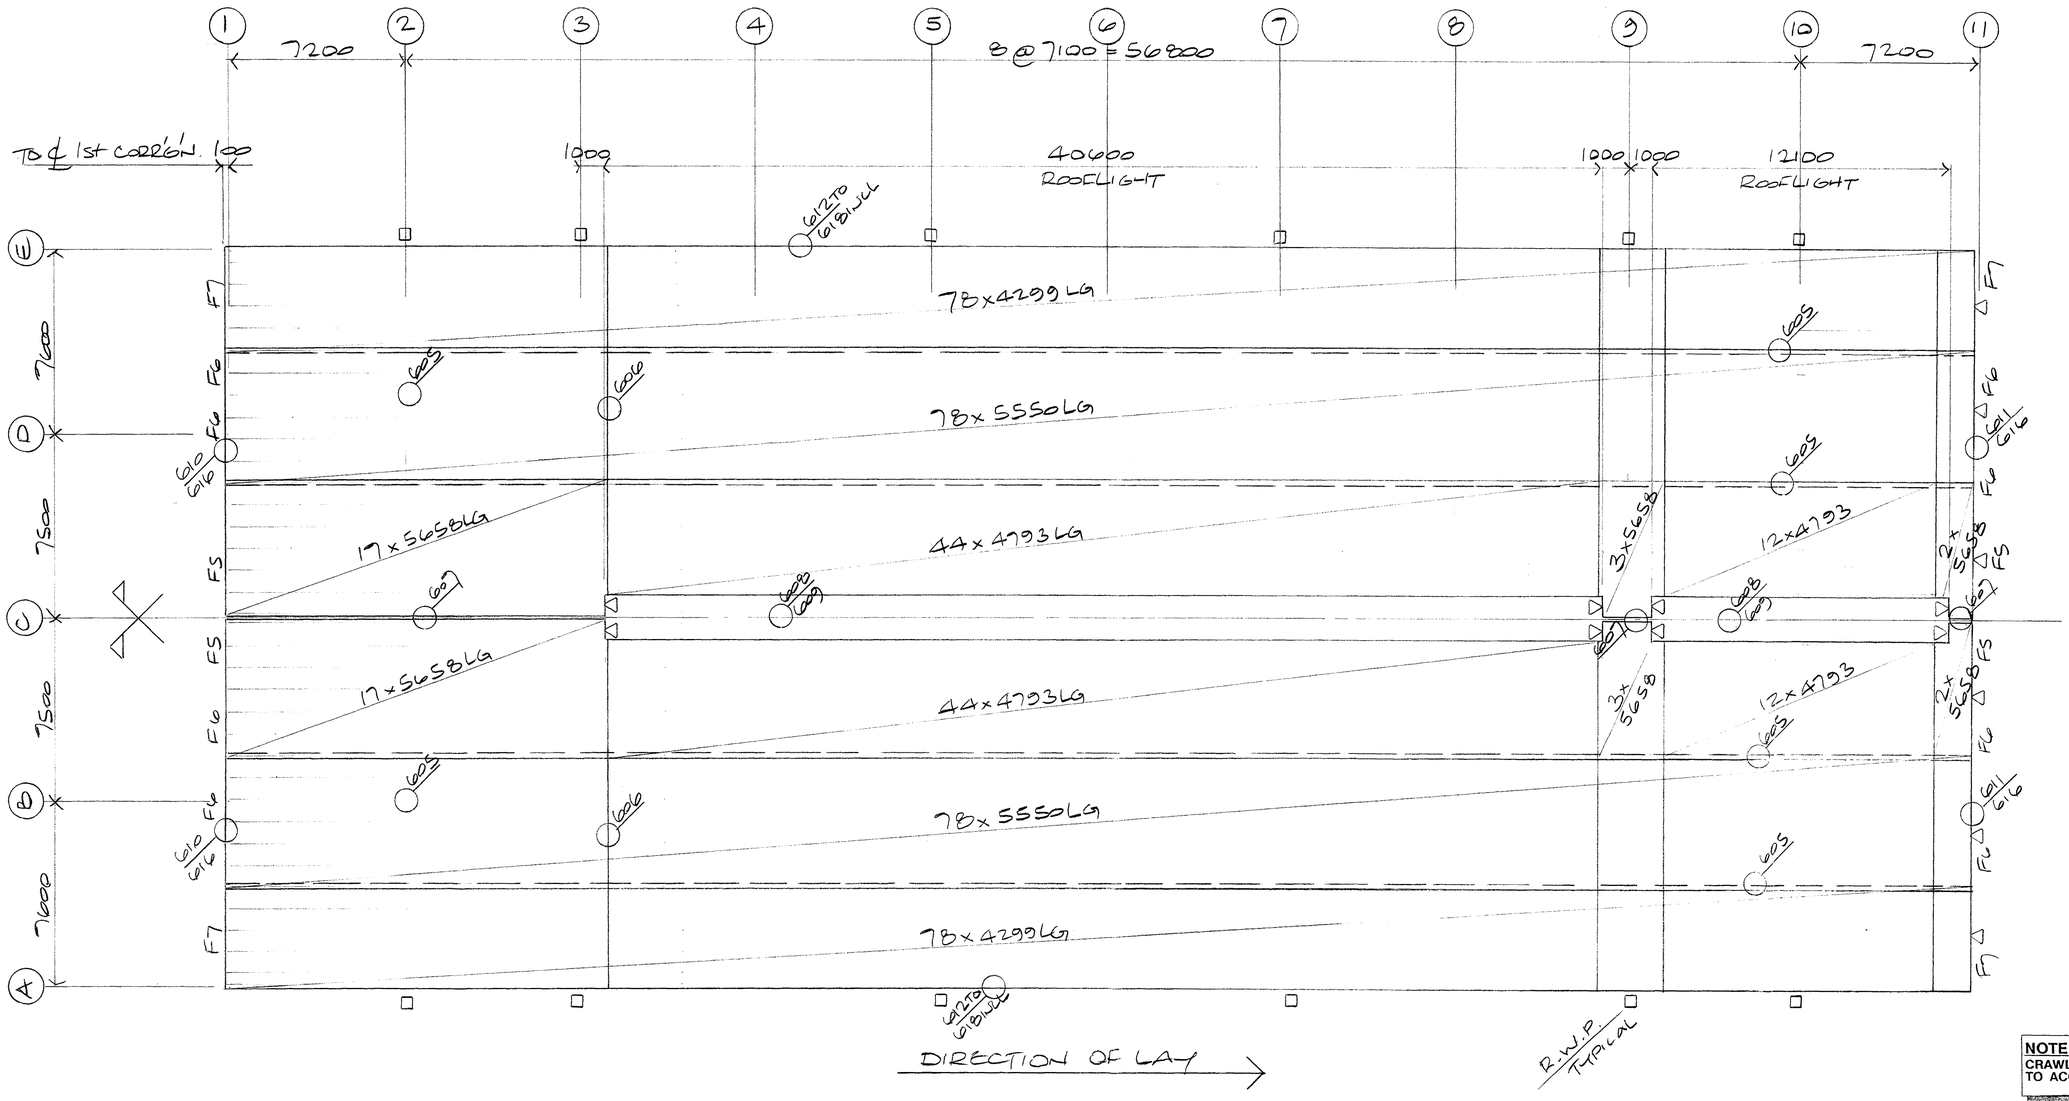


ROOF DECKING PLAN
RANNILA 45JB 0.7THK POLYESTER RR20 WHITE U/SIDE

**NOTE !**
**CRAWL BOARDS MUST BE PROVIDED & USED TO ACCOMODATE ALL ROOF FOOT TRAFFIC.**

VHA Verkfræðistofa Hauks Ásgeirssonar ehf. Dalvegi 18, 201 Kópavogur

| | DEUTSCH | FRANCAIS | NEDERLANDS | ENGLISH |
|---|---|---|---|---|
| | MONTAGE HINWEIS | INDICATION DE MONTAGE | MONTAGE AANWIJZING | ERECTION NOTES |
| | BAUSEITS BOHREN | À PERCER SUR CHANTIER | TIJDENS MONTAGE BOREN | DRILL ON SITE |
| | BAUSEITS ANPASSEN | AJUSTER AU MONTAGE | TIJDENS MONTAGE AANPASSEN | CUT ON SITE |
| 515 | MONTAGEZEICHNUNG Nr. | PLAN DE MONTAGE Nr. | MONTAGE TEKENING Nr. | ERECTION DRAWINGS. |

| | |
|---|---|
| DEUTSCH | ALLE MASSE SIND VOR DER MONTAGE DER ENTSPRECHENDEN BAUTEILE ZU ÜBERPRÜFEN |
| FRANCAIS | TOUTES LES COTES SONT A VERIFIER AVANT LE MONTAGE DES PIECES CORRESPONDANTES |
| NEDERLANDS | ALLE AFMETINGEN Z'JN VOOR MONTAGE VAN HET BETREFFENDE ONDERDEEL TE KONTROLEREN |
| ENGLISH | ALL COMPONENT DIMENSIONS MUST BE CHECKED BEFORE ERECTING |

*METALLIC SILVER

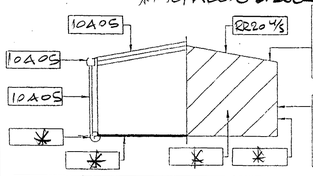


| DACH/COUVERTURE/DAK/ROOF | |
|---|---|
| AC | AR |
| ASB | RANNILA 45 |

| WAND/BARDAGE/WAND/WALL | |
|---|---|
| AC | AR |
| ASW 60/D | |

FARBE COULEUR KLEUR COLOUR

| | DATE | DRAWN | DESCRIPTION OF REVISION |
|---|---|---|---|
| E | | | |
| D | | | |
| C | | | |
| B | | | |
| A | | | |

WARD BUILDING SYSTEMS Ltd.
ATLAS WARD BUILDING SYSTEMS LTD.
SHERBURN, MALTON,
NORTH YORKS,
ENGLAND. YO17 8PZ
Tel: 01944 710000
Telex: 52354 WARD G
Telefax: 01944 710907

06 JUNI 2005

THIS DRAWING IS THE PROPERTY OF ATLAS WARD BUILDING SYSTEMS LTD. AND MUST NOT BE COPIED OR REPRODUCED EITHER IN WHOLE OR PART WITHOUT WRITTEN PERMISSION.

| PROJECT | SCALE | TEAM |
|---|---|---|
| STEINHELLA 10 | 1:125 | |
| | QUOTE No./PROJECT No. | |
| DRAWING TITLE: ROOF DECKING PLAN | CONTRACT No. 04001 | |

| DRAWN | DATE | CHECKED | DATE | DRAWING No. | REVISION |
|---|---|---|---|---|---|
| | 2/8/04 | SGR | 6/8/04 | 602 | |

17

CDS Ltd 2536