Format A1 (841x594 mm) is 20 mm outside of this frame

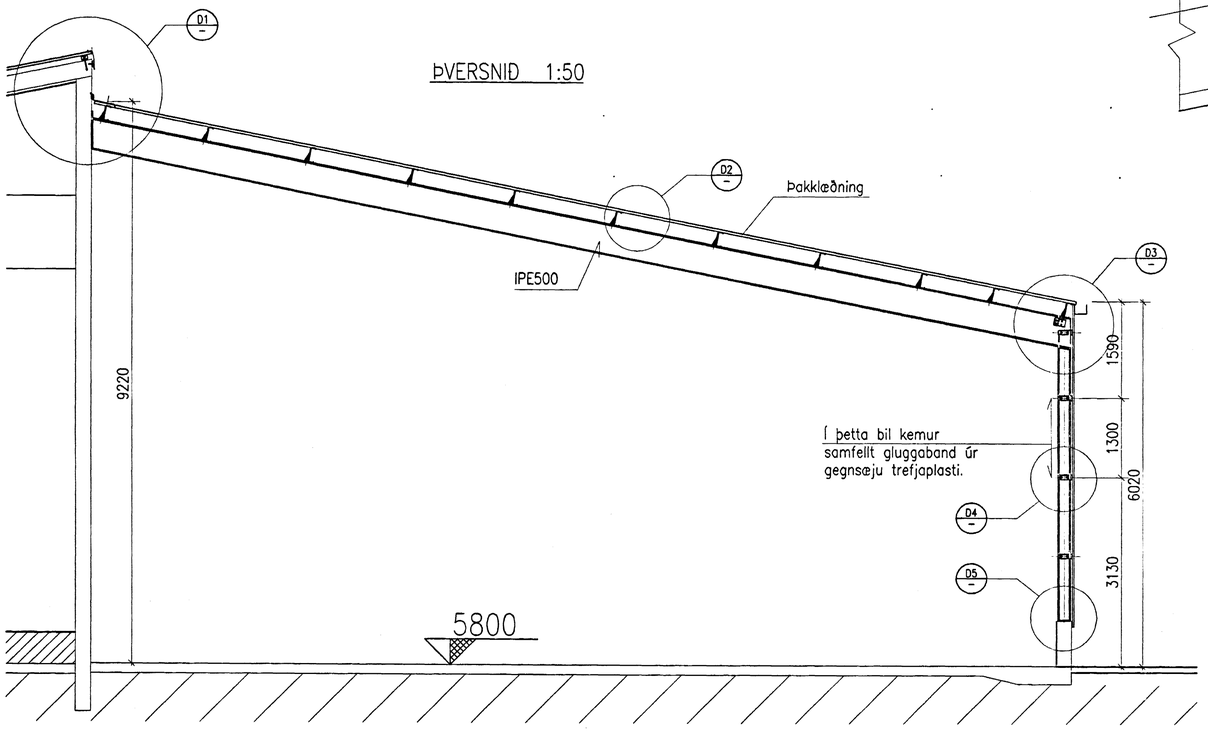

FESTING ÞAK– OG VEGGKLÆÐNINGAR

Þak– og veggklæðning er báruál, með 25mm trapisuprófil, Þykkt 1,0mm. Klæðning festist í langbönd með sjálfsnittandi ryðfríum skrúfum A4 5,5x60. Skrúfað er í aðra hverja hábáru. Undir skrúfuhausa komi hettur og millegg. Veggklæðning er skrúfuð í lágbáru með sjálfsnittandi skrúfum 5,5x25mm með neopren þéttingu. Skrúfað er í aðra hverja báru allsstaðar.

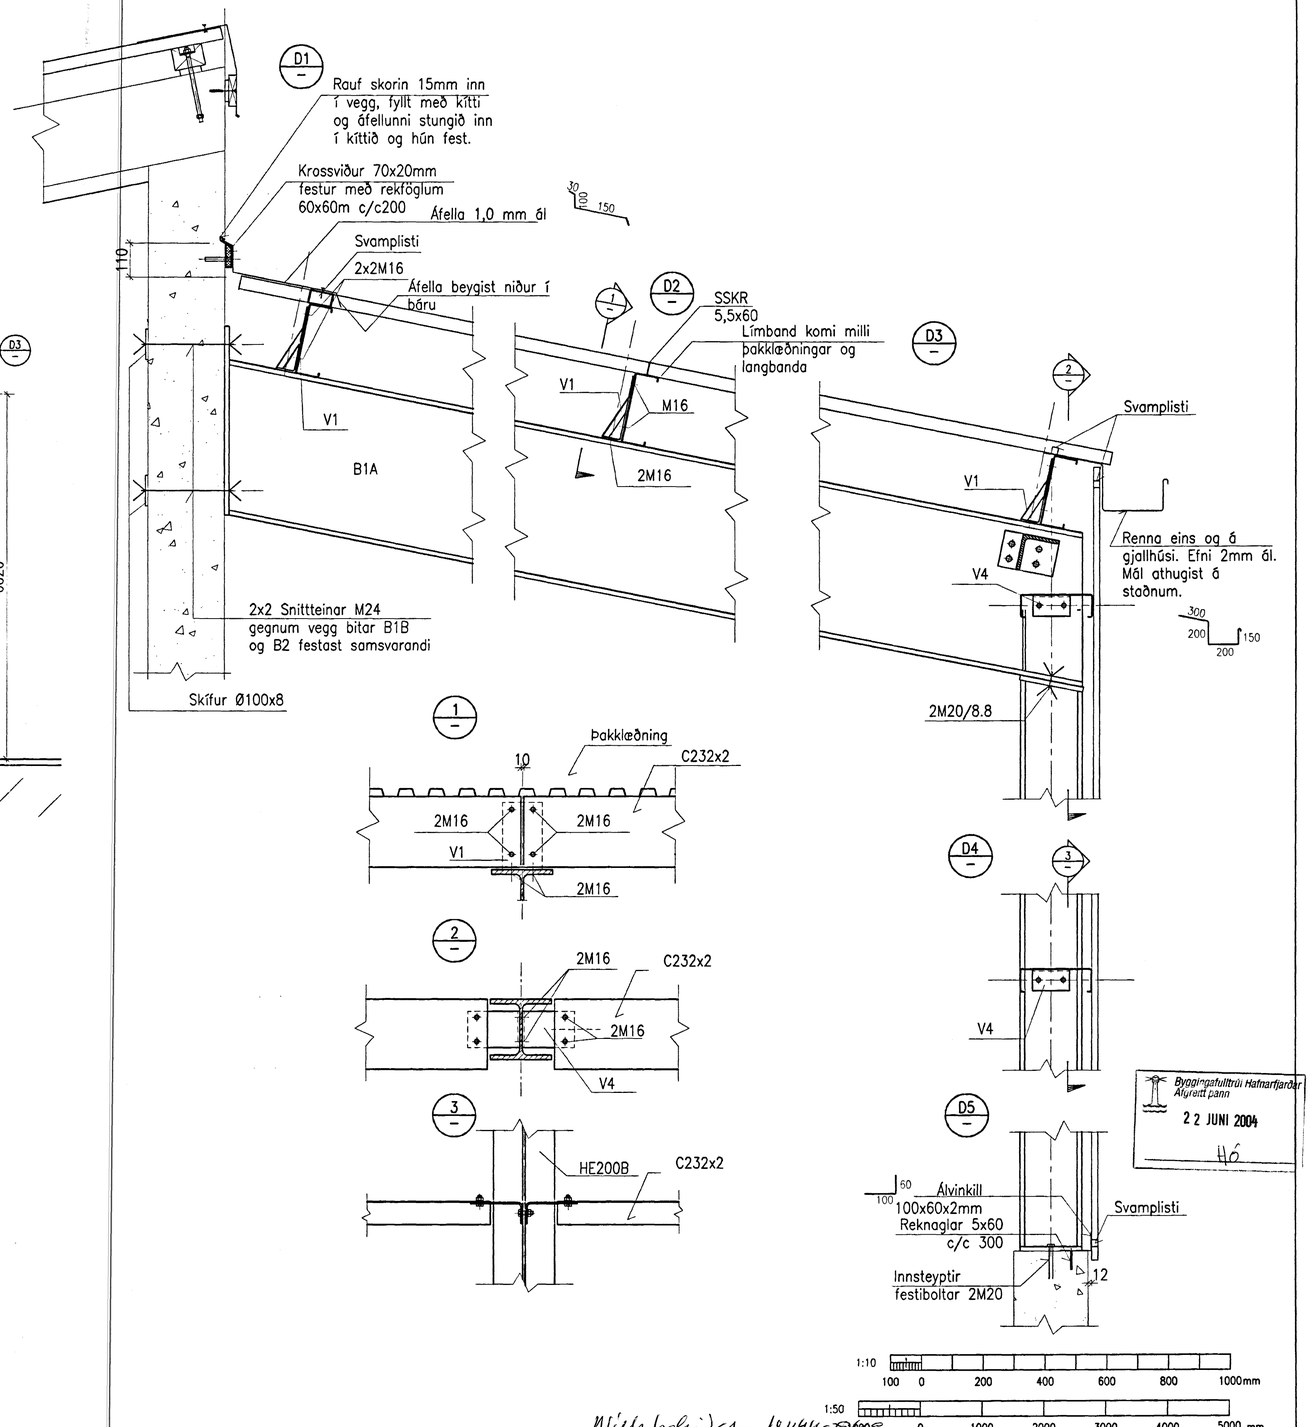

Byggingafulltrúi Hafnarfjarðar
Afgreitt þann
22 JÚNI 2004
HÓ

J:\j99-1xx\99110\verkhluti33-algeymsla\teikningar\166848.DWG

Skýringar:
Explanations:

This drawing is the property of the ICELANDIC ALUMINIUM CO. LTD. and handed out for personal use only. It may neither be copied nor made available to others without permission of the ICELANDIC ALUMINIUM CO. LTD. The receiver is liable for any misuse.

Breyt. Rev.	Breyting Revision	Dags. Date	Samþ. Approved	Nokk. heimil Released

Tilv.teikningar nr. ISAL / Ref.drawing no. of ISAL

Samsetn.teikningar nr. ISAL / Assembly drawing no. of ISAL

Fjöldi stykkja Number of pieces: IV | III | II | I

Hlutur Object	Atriði Item	Efni Material	eg. stk Weight (kg)	totalt heild (kg) bygð	Athugasemdir Remarks
Steypuskáli					
Ál– og tækjageymsla					
Veggir, þak, snið sérmyndir					

Mælikvarði Scale 1:10,1:50
Stærð frumteikn. Format of orig. A1
CCno.–Eq.type–Eq.no. 6010BA 1226

Verktaki / Supplier: VST Verkfræðistofa Sigurðar Thoroddsen hf. Sig. Thoroddsen
Drw.no. of suppl. / Teikn.nr. verktaka: 99.110–33.08 Breyt./Rev.

Teiknað Drawn	SAA	17.09.2001	Yfirfarið Checked	NI	17.09.2001	Samþykkt Approved	SE	17.09.2001

algroup alusuisse primary materials
Icelandic aluminium co. ltd. p.o. box 244 is-222 hafnarfjordur, iceland

Drw.no. of ISAL / Teikn.nr. ISAL: 166848 Breyt./Rev.

Teiknað Drawn		Yfirfarið og skráð Checked and filed	02.10.2001	GUR	Nokkun heimiluð Released	02.10.2001	SvS