Format A1 (841x594 mm) is 20 mm outside of this frame

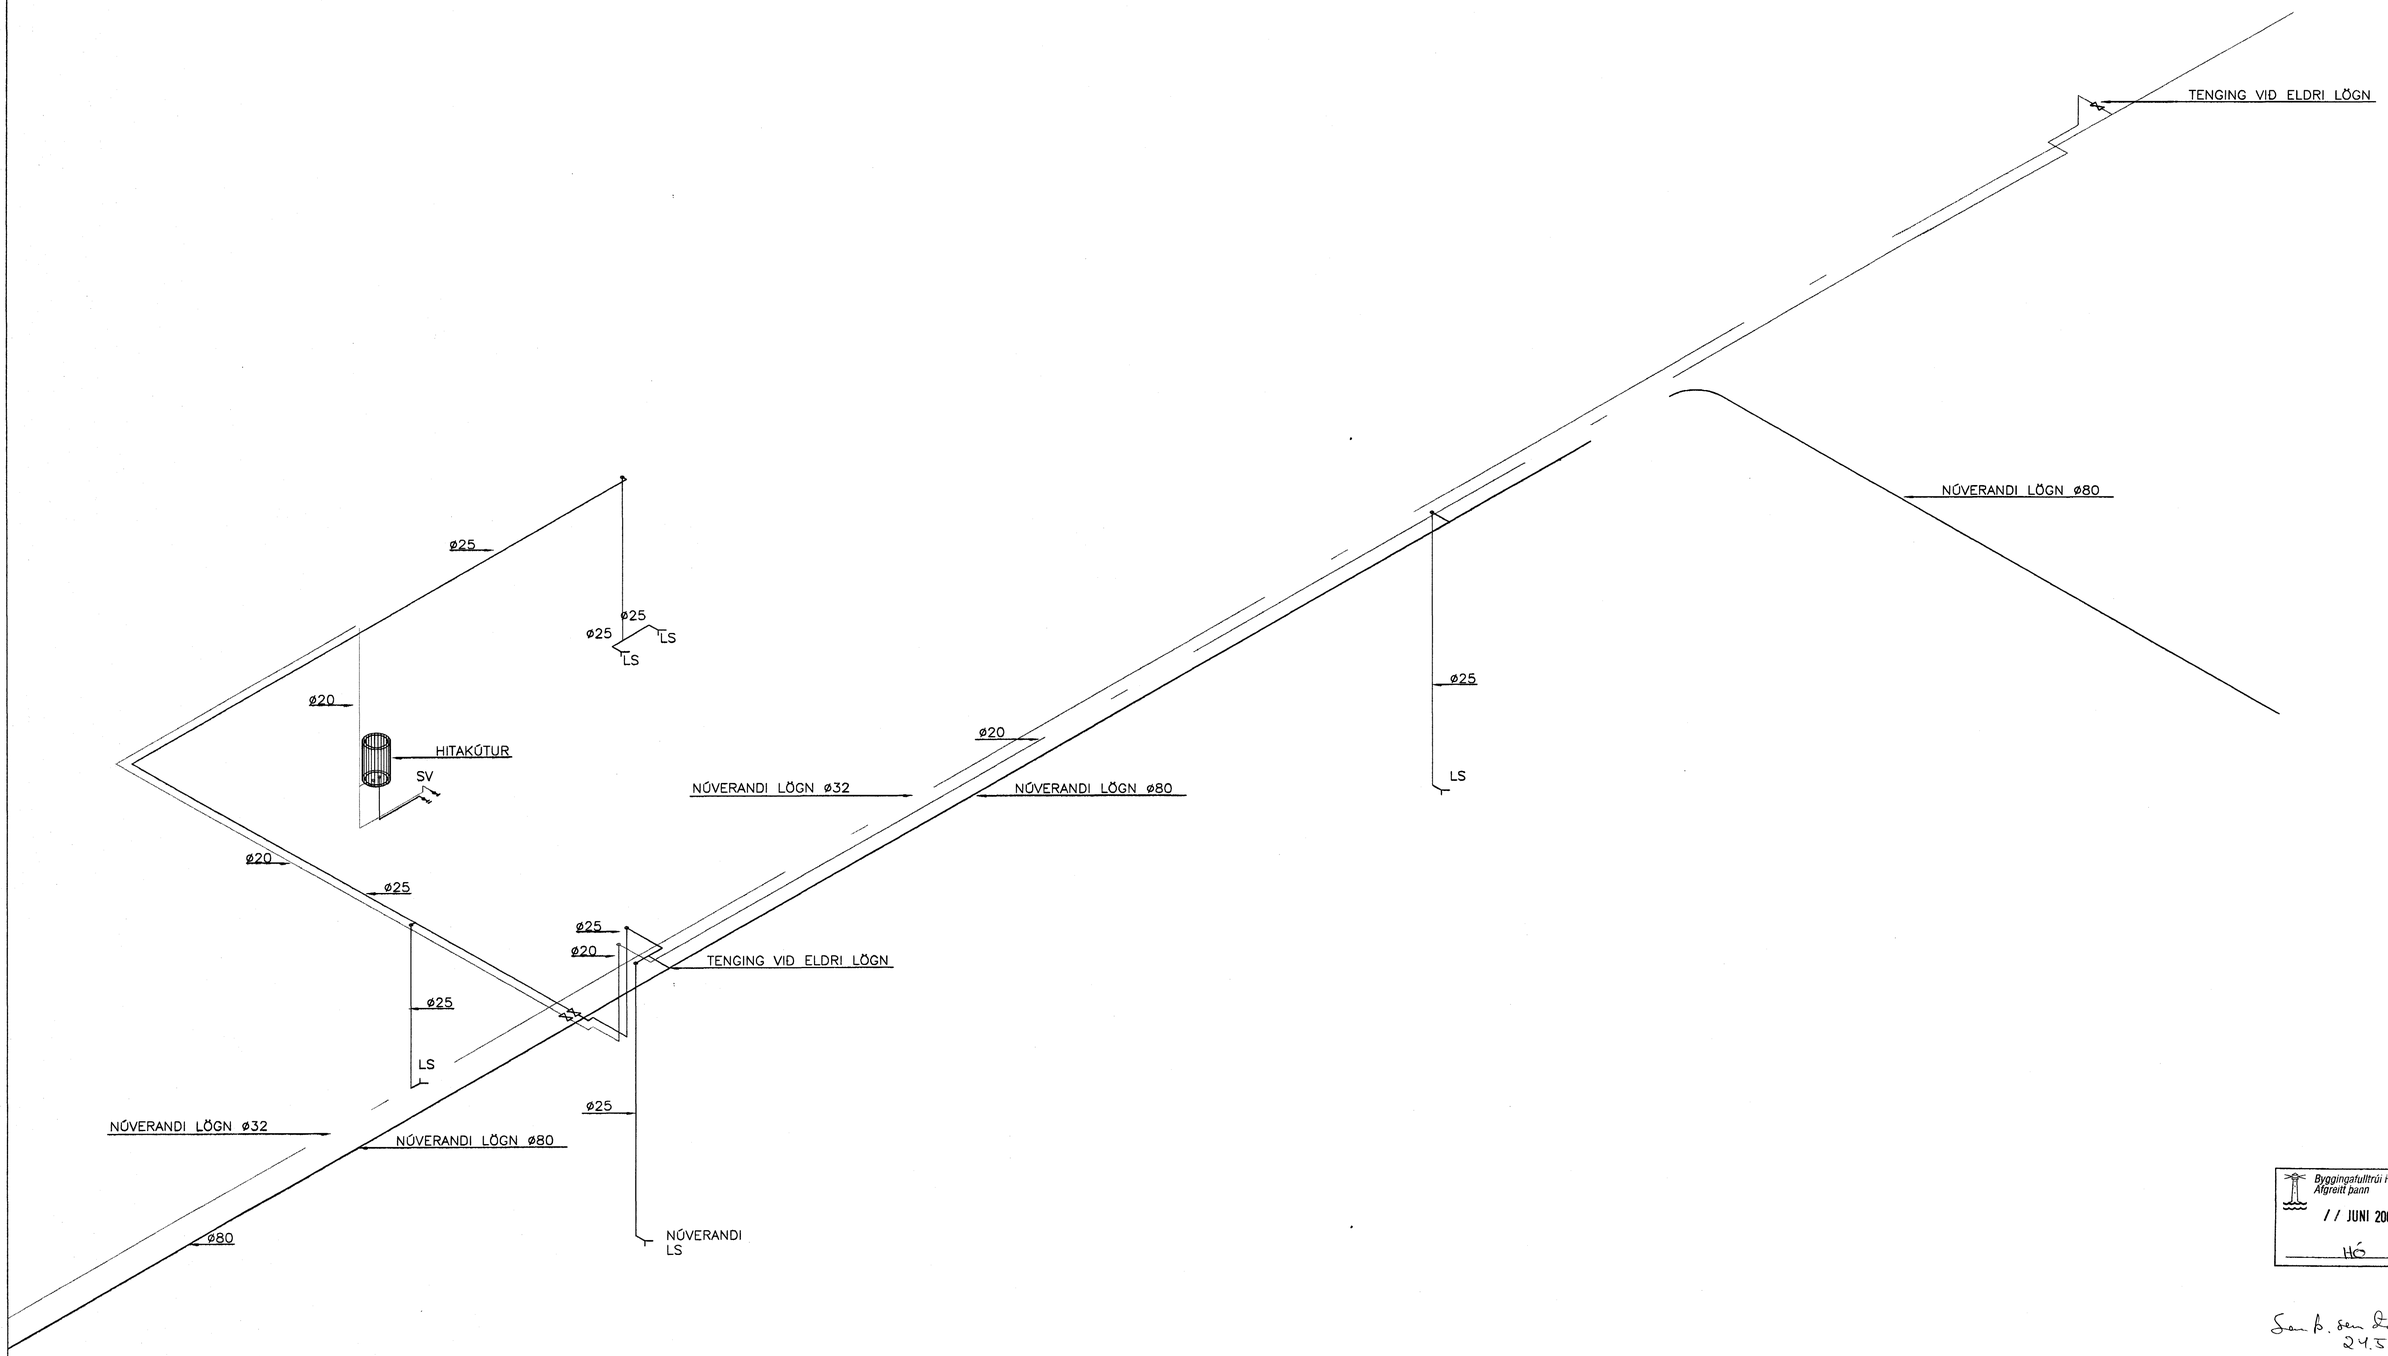

Byggingafulltrúi Hafnarfjarðar
Afgreitt þann
// JUNI 2004
HÓ

Sam b. sem tilkönnuð
24.5.2004
BG
18

Skýringar:
Explanations:

Breyt. Rev.	Breyting Revision	Dags. Date	Samþ. Approved	Notk. heimil. Released

Tilv.teikningar nr. ISAL
Ref.drawing no. of ISAL

Samsetn.teikningar nr. ISAL
Assembly drawing no. of ISAL

This drawing is the property of the Alcan Iceland Ltd. and handed out for personal use only. It may neither be copied nor made available to others without permission of the Alcan Iceland Ltd. The receiver is liable for any misuse.

Fjöldi stykkja / Number of pieces: IV III II I

Hlutur / Object	Atriði / Item	Efni / Material	ea.:stk / Weight (kg)	total:1 heild / Þyngd	Athugasemdir / Remarks

Aðstaða vélvirkja og rafvirkja
þrýstiloft og neysluvatn
Rúmmynd

Sterð / Format: A1 — Mkv. / Scale: 1:50
Kostn.nr.-bún.nr. / CCno.-Eq.no.: 5210 01225
AKS no.: UJ1
Verktaki / Supplier: VSB VERKFRÆÐISTOFA EHF.
Teikn.nr. verktaka / Drw.no. of suppl.: 03834P02 — Breyt./Rev.:
Teiknað / Drawn: SÁS/ 21.11.2003 — Yfirfarið / Checked: SÁS 21.11.2003 — Samþykkt / Approved: SÁS 21.11.2003
ALCAN PRIMARY METAL EUROPE
ISAL
Alcan Iceland Ltd
Straumsvík
18-222 Hafnarfjarðar
Drw.no. of ISAL / Teikn.nr. ISAL: 166476 — Breyt./Rev.:
Teiknað / Drawn: — Yfirfarið og skráð / Checked and filed: — Notkun heimiluð / Released:

Kt. 230855-5609