Format A1 (841x594 mm) is 20 mm outside of this frame

C 1.05 1.09 OG 1.13

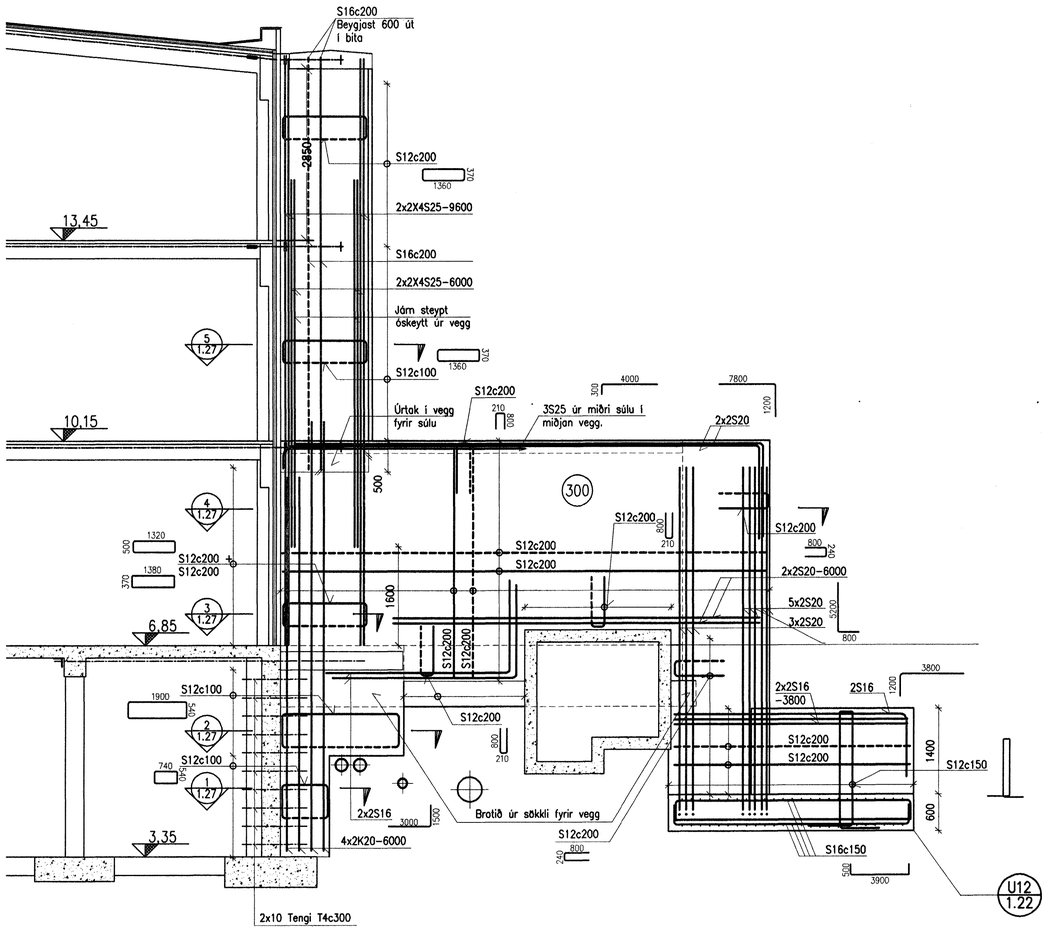

D 1.05 1.09 OG 1.13

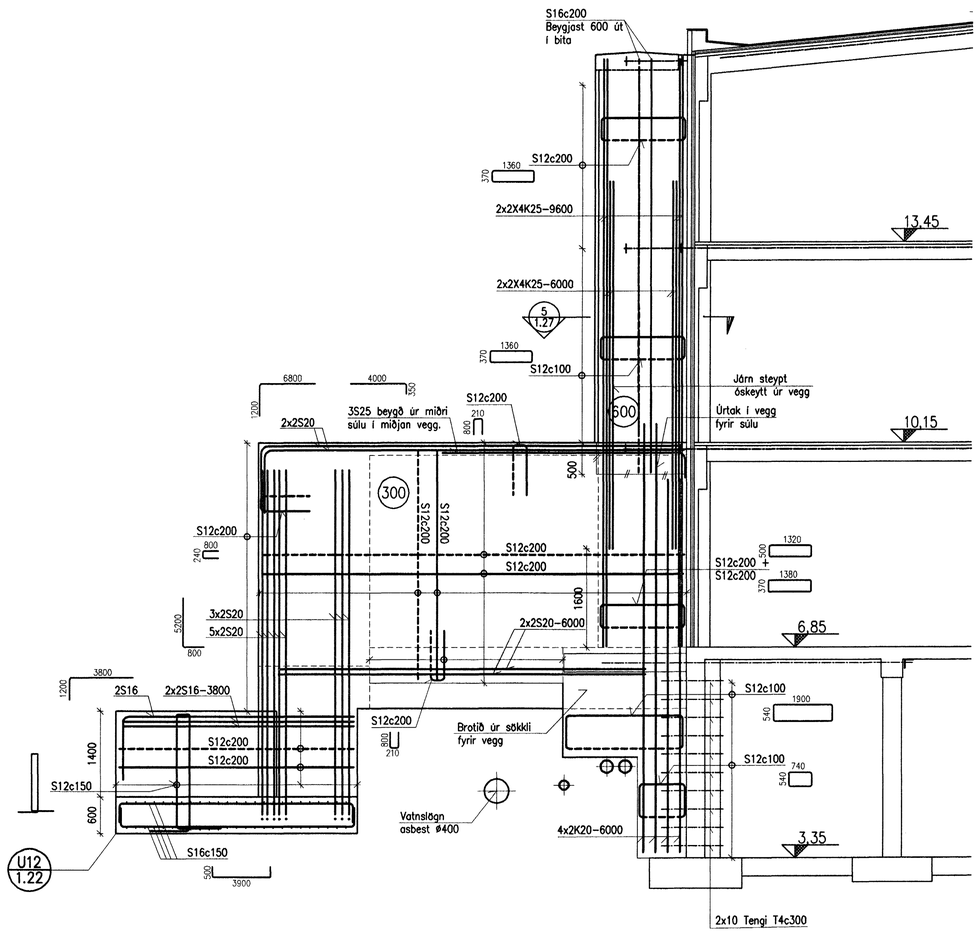

Byggingafulltrúi Hafnarfjarðar
Aigrent þann
29 JULI 2002
VG

Kt. 161161-2769

1:50 1000 0 1000 2000 3000 4000 5000 mm

Skýringar:
Explanations:

J:\[99-1xx]\99110\Jardsk\Annex\ANN-28126-127.DWG

Breyt. Rev.	Breyting Revision	Dags. Date	Samþ. Approved	Notk. heimil. Released
A	MERKINGAR O.FL.	31.05.02	SE	SvS

Tilv.teikningar nr. ISAL
Ref.drawing no. of ISAL

Samsetn.teikningar nr. ISAL
Assembly drawing no. of ISAL

VST Verkfræðistofa Sigurðar Thoroddsen hf.
Armúla 4, 108 Reykjavík Sími: 569 5000 Fax: 569 5010

This drawing is the property of the ICELANDIC ALUMINIUM CO. LTD. and handed out for personal use only. It may neither be copied nor made available to others without permission of the ICELANDIC ALUMINIUM CO. LTD. The receiver is liable for any misuse.

Fjöldi stykkja / Number of pieces: IV III II I

Hlutur / Object | Atriði / Item | Efni / Material | ea.: stk / Weight (kg) | total: í heild / Þyngd | Athugasemdir / Remarks

ÁLVERIÐ Í STRAUMSVÍK

ANNEX – STYRKING–STÆKKUN

STYRKTARVEGGIR VIÐ BAÐHÚS; ÁSÝND

Melkvarði / Scale: 1:50
Stærð frumteikn. / Format of orig.: A1
CCno.-Eq.type-Eq.no.: 6010 BA 1227

Verktaki / Supplier: VST h/f
Drw.no. of suppl. / Teikn.nr. verktaka: 99.110–28.126 | Breyt./Rev.: A
Teiknað / Drawn: SE/SÁÁ 28.05.2001 | Yfirfarið / Checked:
Samþykkt / Approved: Sigurður Gujjálfsson

ALCAN PRIMARY METAL GROUP
ISAL Alcan Iceland Ltd
Straumsvík IS-222 Hafnarfjordur
ALCAN

Drw.no. of ISAL / Teikn.nr. ISAL: 166776 | Breyt./Rev.: A
Teiknað / Drawn: | Yfirfarið og skráð / Checked and filed: GuR 03.09.01 | Notkun heimilað / Released: SvS 03.09.01