Format A1 (841x594 mm) is 20 mm outside of this frame

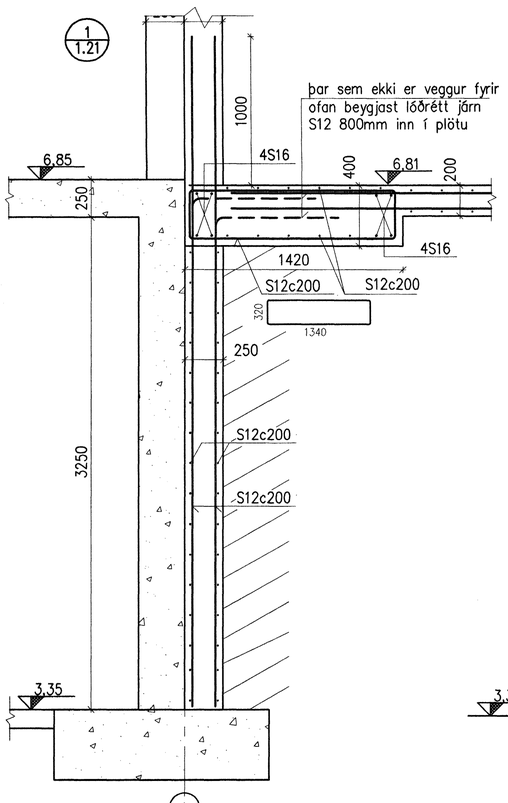

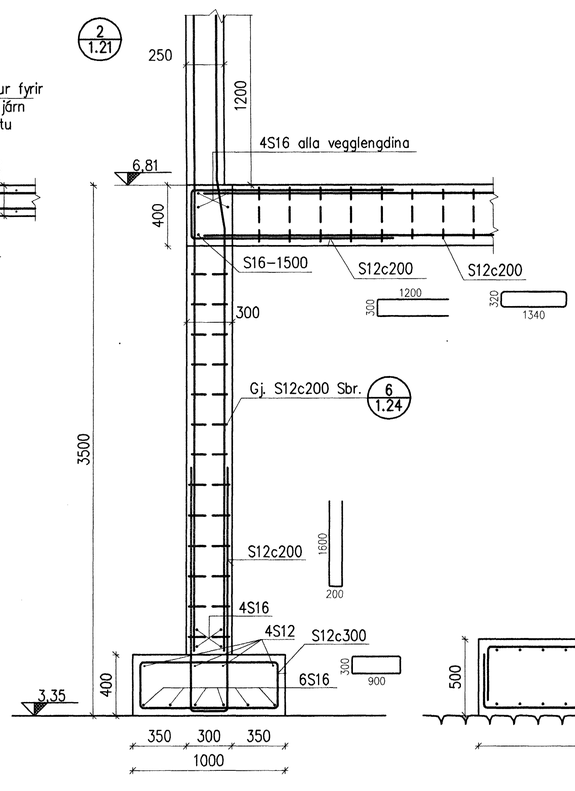

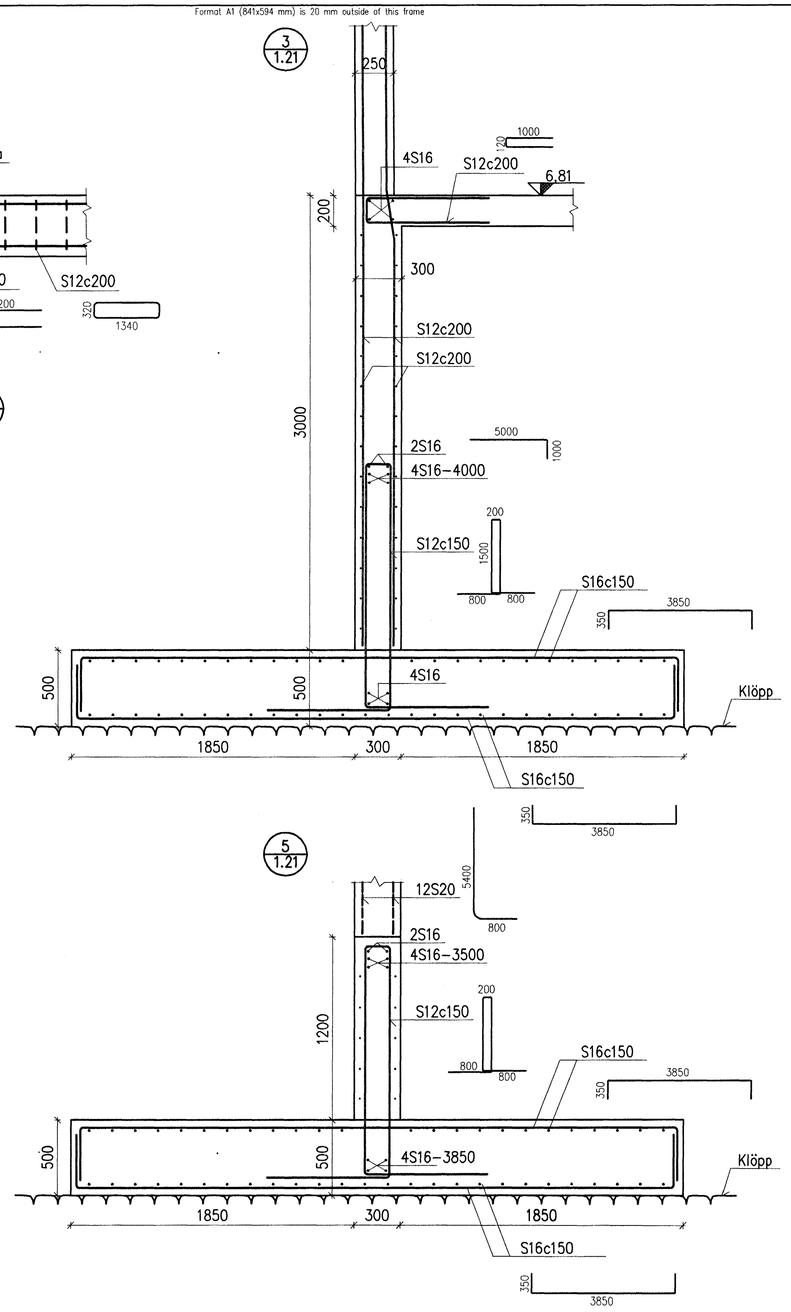

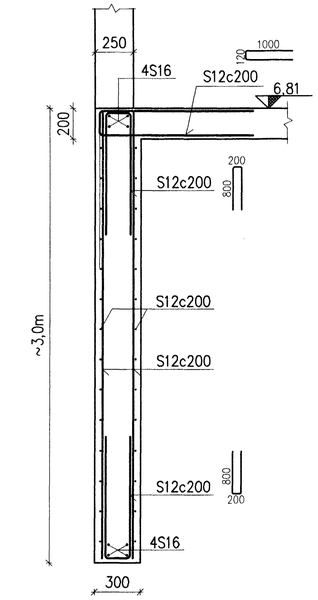

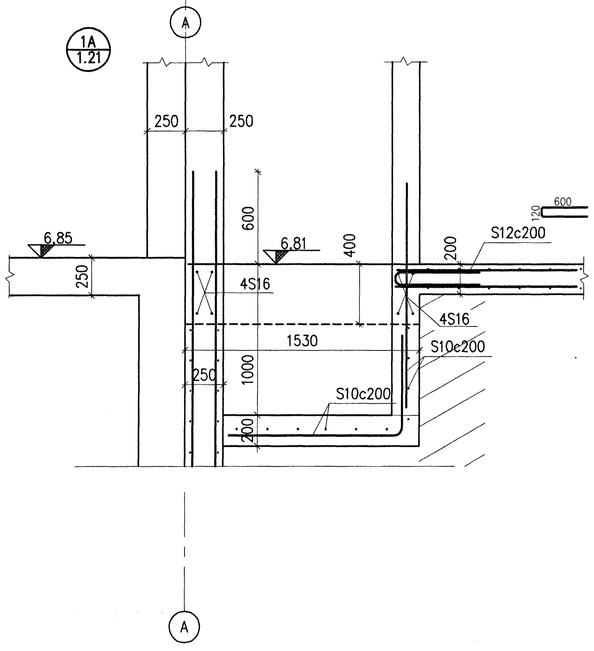

Byggingafulltrúi Hafnarfjarðar
Afgreitt þann
29 JÚLÍ 2002
VG

Kt. 161161-2769

1:20

1000 0 1000 2000 mm

Skýringar:
Explanations:

J:\[99-1xx]\99110\Jardsk\Annex\ANN-28122-124.DWG

VST Verkfræðistofa Sigurðar Thoroddsen hf.
Ármúla 4, 108 Reykjavík. Sími: 588 5000 Fax: 588 5010

Rev.	Breyting Revision	Dags. Date	Samþ. Approved	Nótk. heimil. Released
A	MERKINGAR O.FL.	31.05.02	SE	SvS

Tilv.teikningar nr. ÍSAL / Ref.drawing no. of ÍSAL

Samsetn.teikningar nr. ÍSAL / Assembly drawing no. of ÍSAL

This drawing is the property of the ICELANDIC ALUMINIUM CO. LTD. and handed out for personal use only. It may neither be copied nor made available to others without permission of the ICELANDIC ALUMINIUM CO. LTD. The receiver is liable for any misuse.

Fjöldi stykkja / Number of places: IV III II I

Hlutur Object	Atriði Item	Efni Material	ea.:stk Weight	total:f heild (kg)	Athugasemdir Remarks
ÁLVERIÐ Í STRAUMSVÍK ANNEX–STYRKING–STÆKKUN ÚTBYGGINGAR, UNDURST.VE.; SNIÐ					Mælikvarði Scale 1:20 Stærð frumteikn. Format of orig. A1 CCno.–Eq.type–Eq.no. 6010 BA 1227

Verktaki / Supplier: VST hf

Drw.no. of suppl. / Tekn.nr. verktaka: 99.110–28.123 Breyt./Rev. A

Teiknað Drawn: SE/SAÁ 28.05.2001 Yfirfarið Checked

Samþykkt, Approved: Sigurður Sigurðsson

ALCAN PRIMARY METAL GROUP
ÍSAL / Alcan Iceland Ltd
Straumsvík IS-222 Hafnarfjörður

Drw.no. of ÍSAL / Tekn.nr. ÍSAL: 166773 Breyt./Rev. A

Teiknað Drawn | Yfirfarið og samþ. Checked and filed GuR 03.09.01 | Nótkun heimiluð Released SvS 03.09.01