Format A1 (841x594 mm) is 20 mm outside of this frame

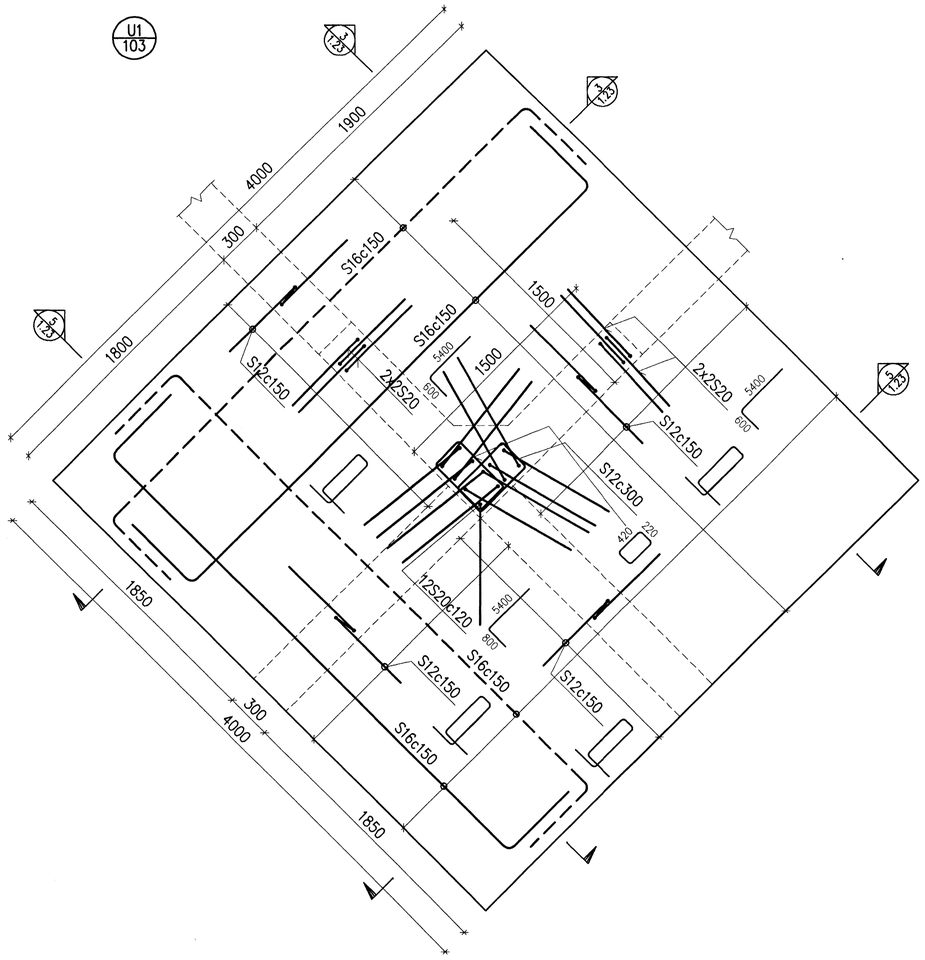

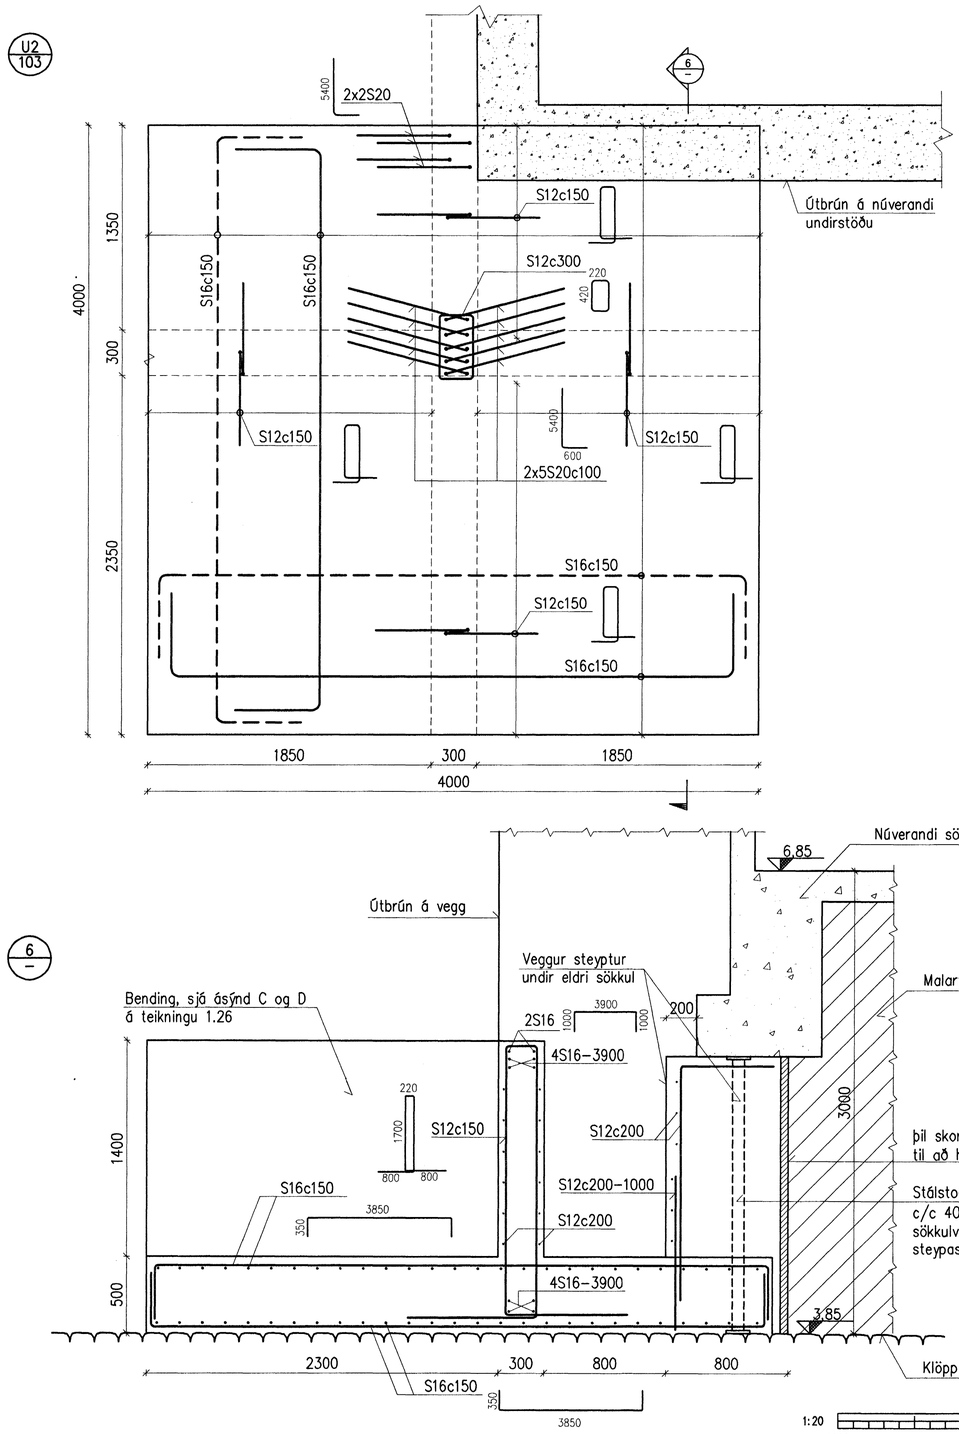

Skýringar:
Explanations:

Jt: \[99-1xx]\99110\Jardsk\Annex\ANN-28122-124.DWG

Rev.	Revision	Date	Approved	Released
A	MERKINGAR O.FL.	31.05.02	SE	SvS

Tilv.teikningar nr. ISAL / Ref.drawing no. of ISAL

Samsetn.teikningar nr. ISAL / Assembly drawing no. of ISAL

This drawing is the property of the ICELANDIC ALUMINIUM CO. LTD. and handed out for personal use only. It may neither be copied nor made available to others without permission of the ICELANDIC ALUMINIUM CO. LTD. The receiver is liable for any misuse.

Fjöldi stykkja / Number of pieces: IV III II I

Hlutur / Object	Atriði / Item	Efni / Material	ea.:stk / Weight (kg)	total:í heild / Þyngd	Athugasemdir / Remarks

ÁLVERIÐ Í STRAUMSVÍK

ANNEX-STYRKING-STÆKKUN

UNDIRSTÖÐUR U1 OG U2, GRUNNMYND

Mælikvarði / Scale: 1:20
Stærð frumteikn. / Format of orig.: A1
CCno.-Eq.type-Eq.no.: 6010 BA 1227

Verktaki / Supplier: VST hf
Drw.no. of suppl. / Tekn.nr. verktaka: 99.110-28.122
Breyt./Rev.: A

Teiknað / Drawn: SE/SÁÁ 28.05.2001
Yfirfarið / Checked:
Samþykkt / Approved: Sigurður Eyjólfsson

ALCAN PRIMARY METAL GROUP
ÍSAL
Alcan Iceland Ltd
Straumsvík
IS-222 Hafnarfjörður

Drw.no. of ISAL / Tekn.nr. ÍSAL: 166772
Breyt./Rev.: A

Teiknað / Drawn:
Yfirfarið og skráð / Checked and filed: GuR 03.09.01
Notkun heimiluð / Released: SvS 03.09.01

VST Verkfræðistofa Sigurðar Thoroddsen hf.
Ármúla 4, 108 Reykjavík Sími: 588 5000 Fax: 588 5010

Byggingafulltrúi Hafnarfjarðar
Afgreitt þann
29 JÚLÍ 2002
VG

Kt. 161161-2769