Format A1 (841x594 mm) is 20 mm outside of this frame

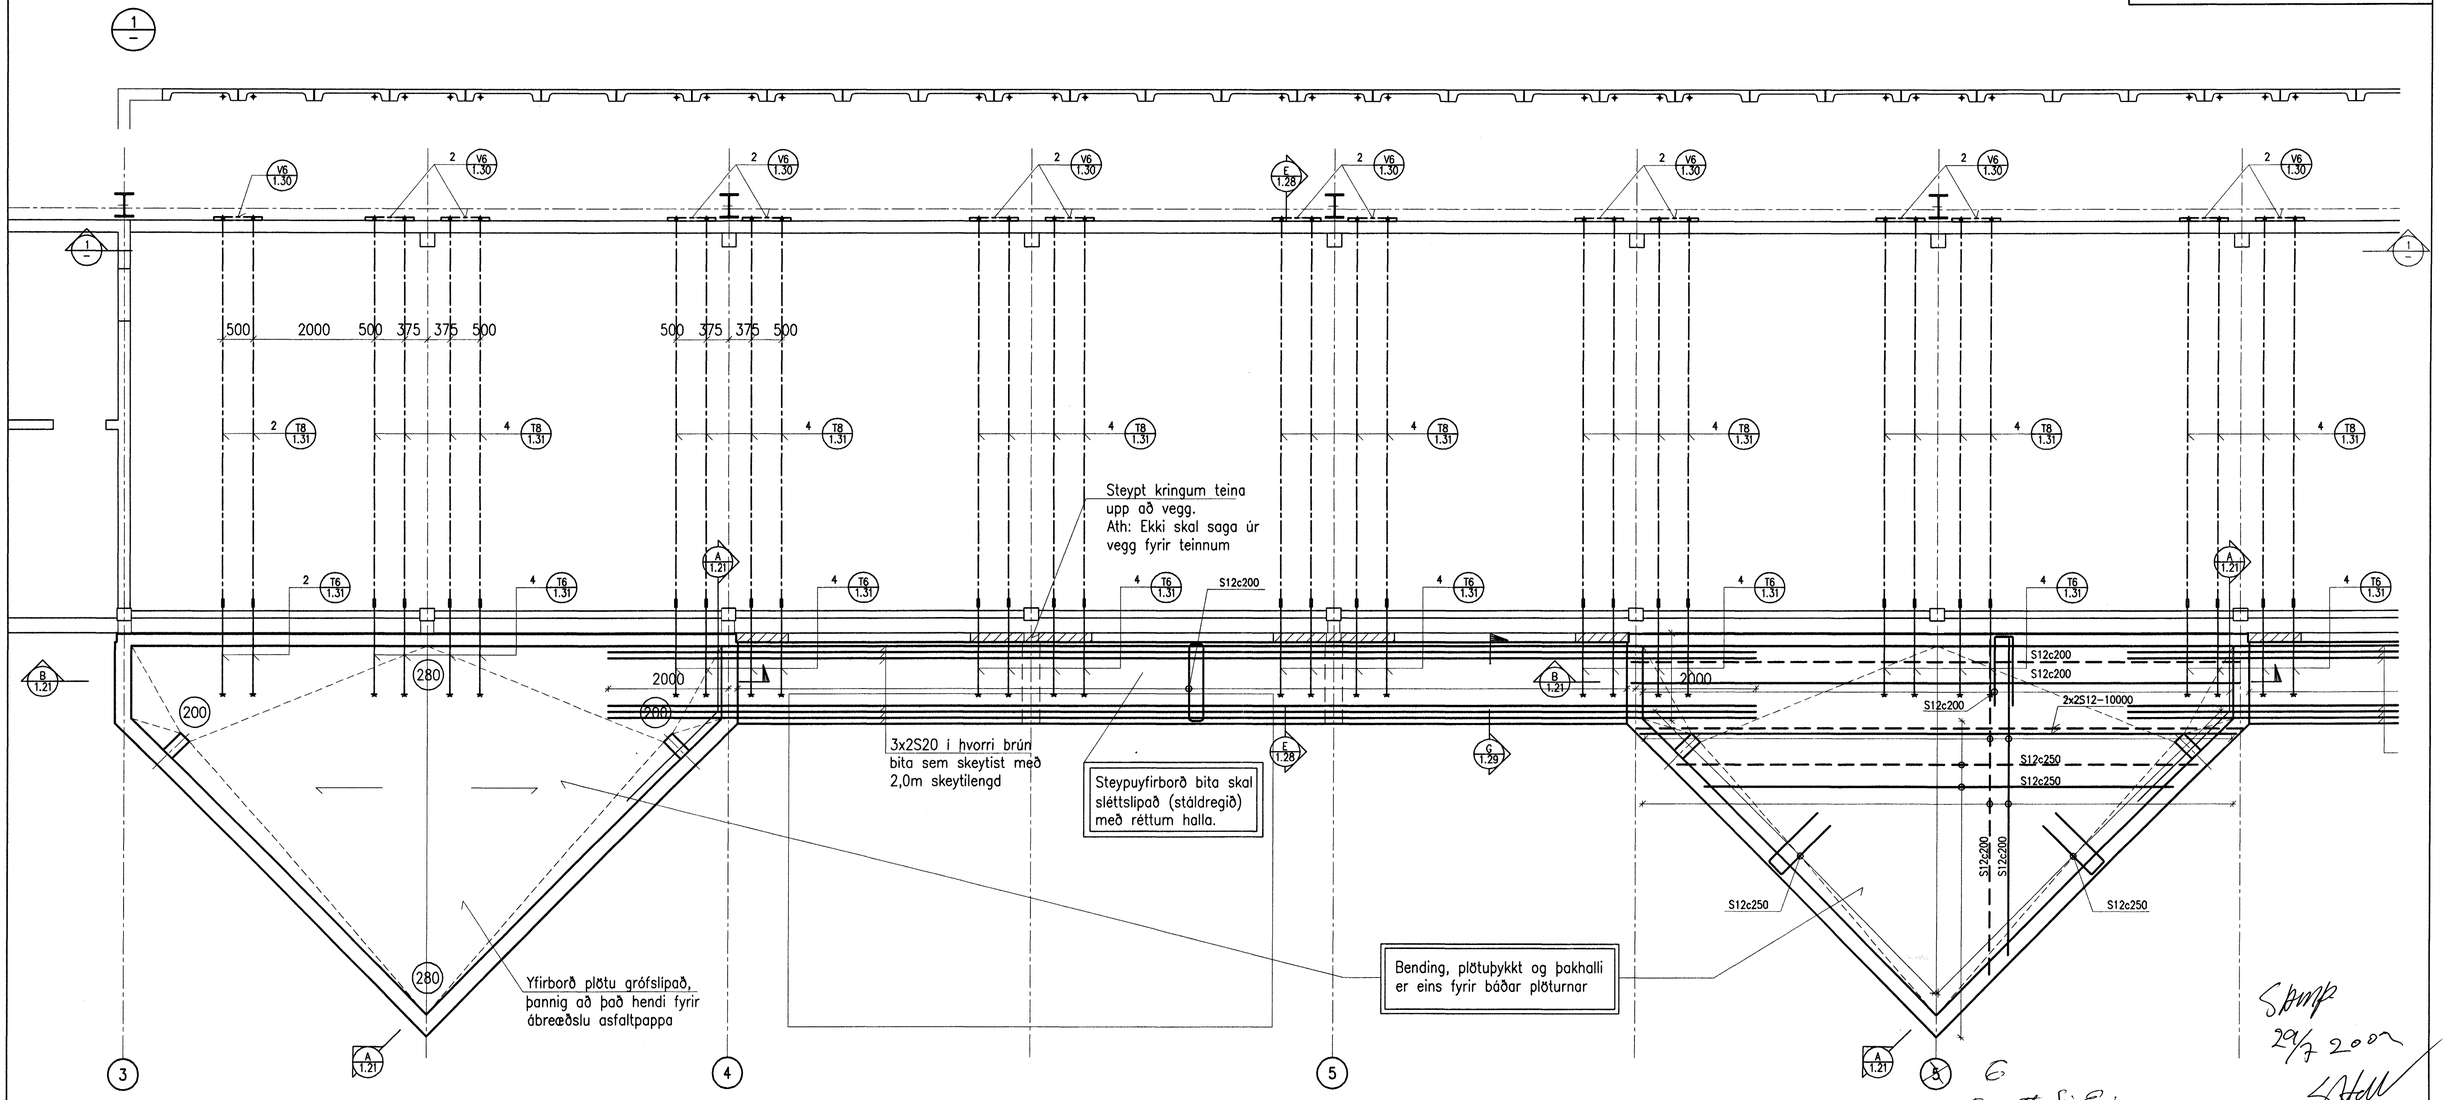

STEYPA Í KANTBITA C30/37-25-S2-Ae
OG LOFTPLÖTU: v/s tala mest 0,45

1:50
1000 0 1000 2000 3000 4000 5000 mm

Kt. 161161-2769

Skýringar:
Explanations:

J:\[99-1xx]\99110\Jardsk\Annex\ANN-28112-115.DWG

VST Verkfræðistofa Sigurðar Thoroddsen hf.
Ármúla 4, 108 Reykjavík Sími: 569 6000 Fax: 569 6010

Rev.	Breyting Revision	Dags. Date	Samþ. Approved	Notk heimil Released
A	MERKINGAR O.FL.	31.05.02	SE	SvS

Tilv.teikningar nr. ISAL / Ref.drawing no. of ISAL
Samsetn.teikningar nr. ISAL / Assembly drawing no. of ISAL

This drawing is the property of the ICELANDIC ALUMINIUM CO. LTD. and handed out for personal use only. It may neither be copied nor made available to others without permission of the ICELANDIC ALUMINIUM CO. LTD. The receiver is liable for any misuse.

Fjöldi stykkja Number of pieces: IV III II I

Hlutur Object	Atriði Item	Efni Material	ea.:stk Weight	total:í heild (kg) Byngd	Athugasemdir Remarks
ÁLVERIÐ Í STRAUMSVÍK ANNEX-STYRKING-STÆKKUN GRUNNMYND Í HÆÐ 16,30 – HLUTI 1/3					

Mælikvarði Scale: 1:50
Stærð frumteikn. Format of orig.: A1
CCno.-Eq.type-Eq.no.: 6010 BA 1227

Verktaki / Supplier: VST hf
Dr.no. of suppl. / Teikn.nr. verktaka: 99.110-28.113 Breyt./Rev.: A
Teiknað Drawn: SE/SÁÁ 28.05.2001
Yfirfarið Checked:
Samþykkt Approved: Sigurður Sigurðsson

ALCAN PRIMARY METAL GROUP
ISAL / Alcan Iceland Ltd
Straumsvík IS-222 Hafnarfjörður
Dr.no. of ISAL / Teikn.nr. ISAL: 166763 Breyt./Rev.: A
Teiknað Drawn:
Yfirfarið og skráð Checked and filed: GuR 03.09.2001
Notkun heimiluð Released: SvS 03.09.2001