Format A1 (841x594 mm) is 20 mm outside of this frame

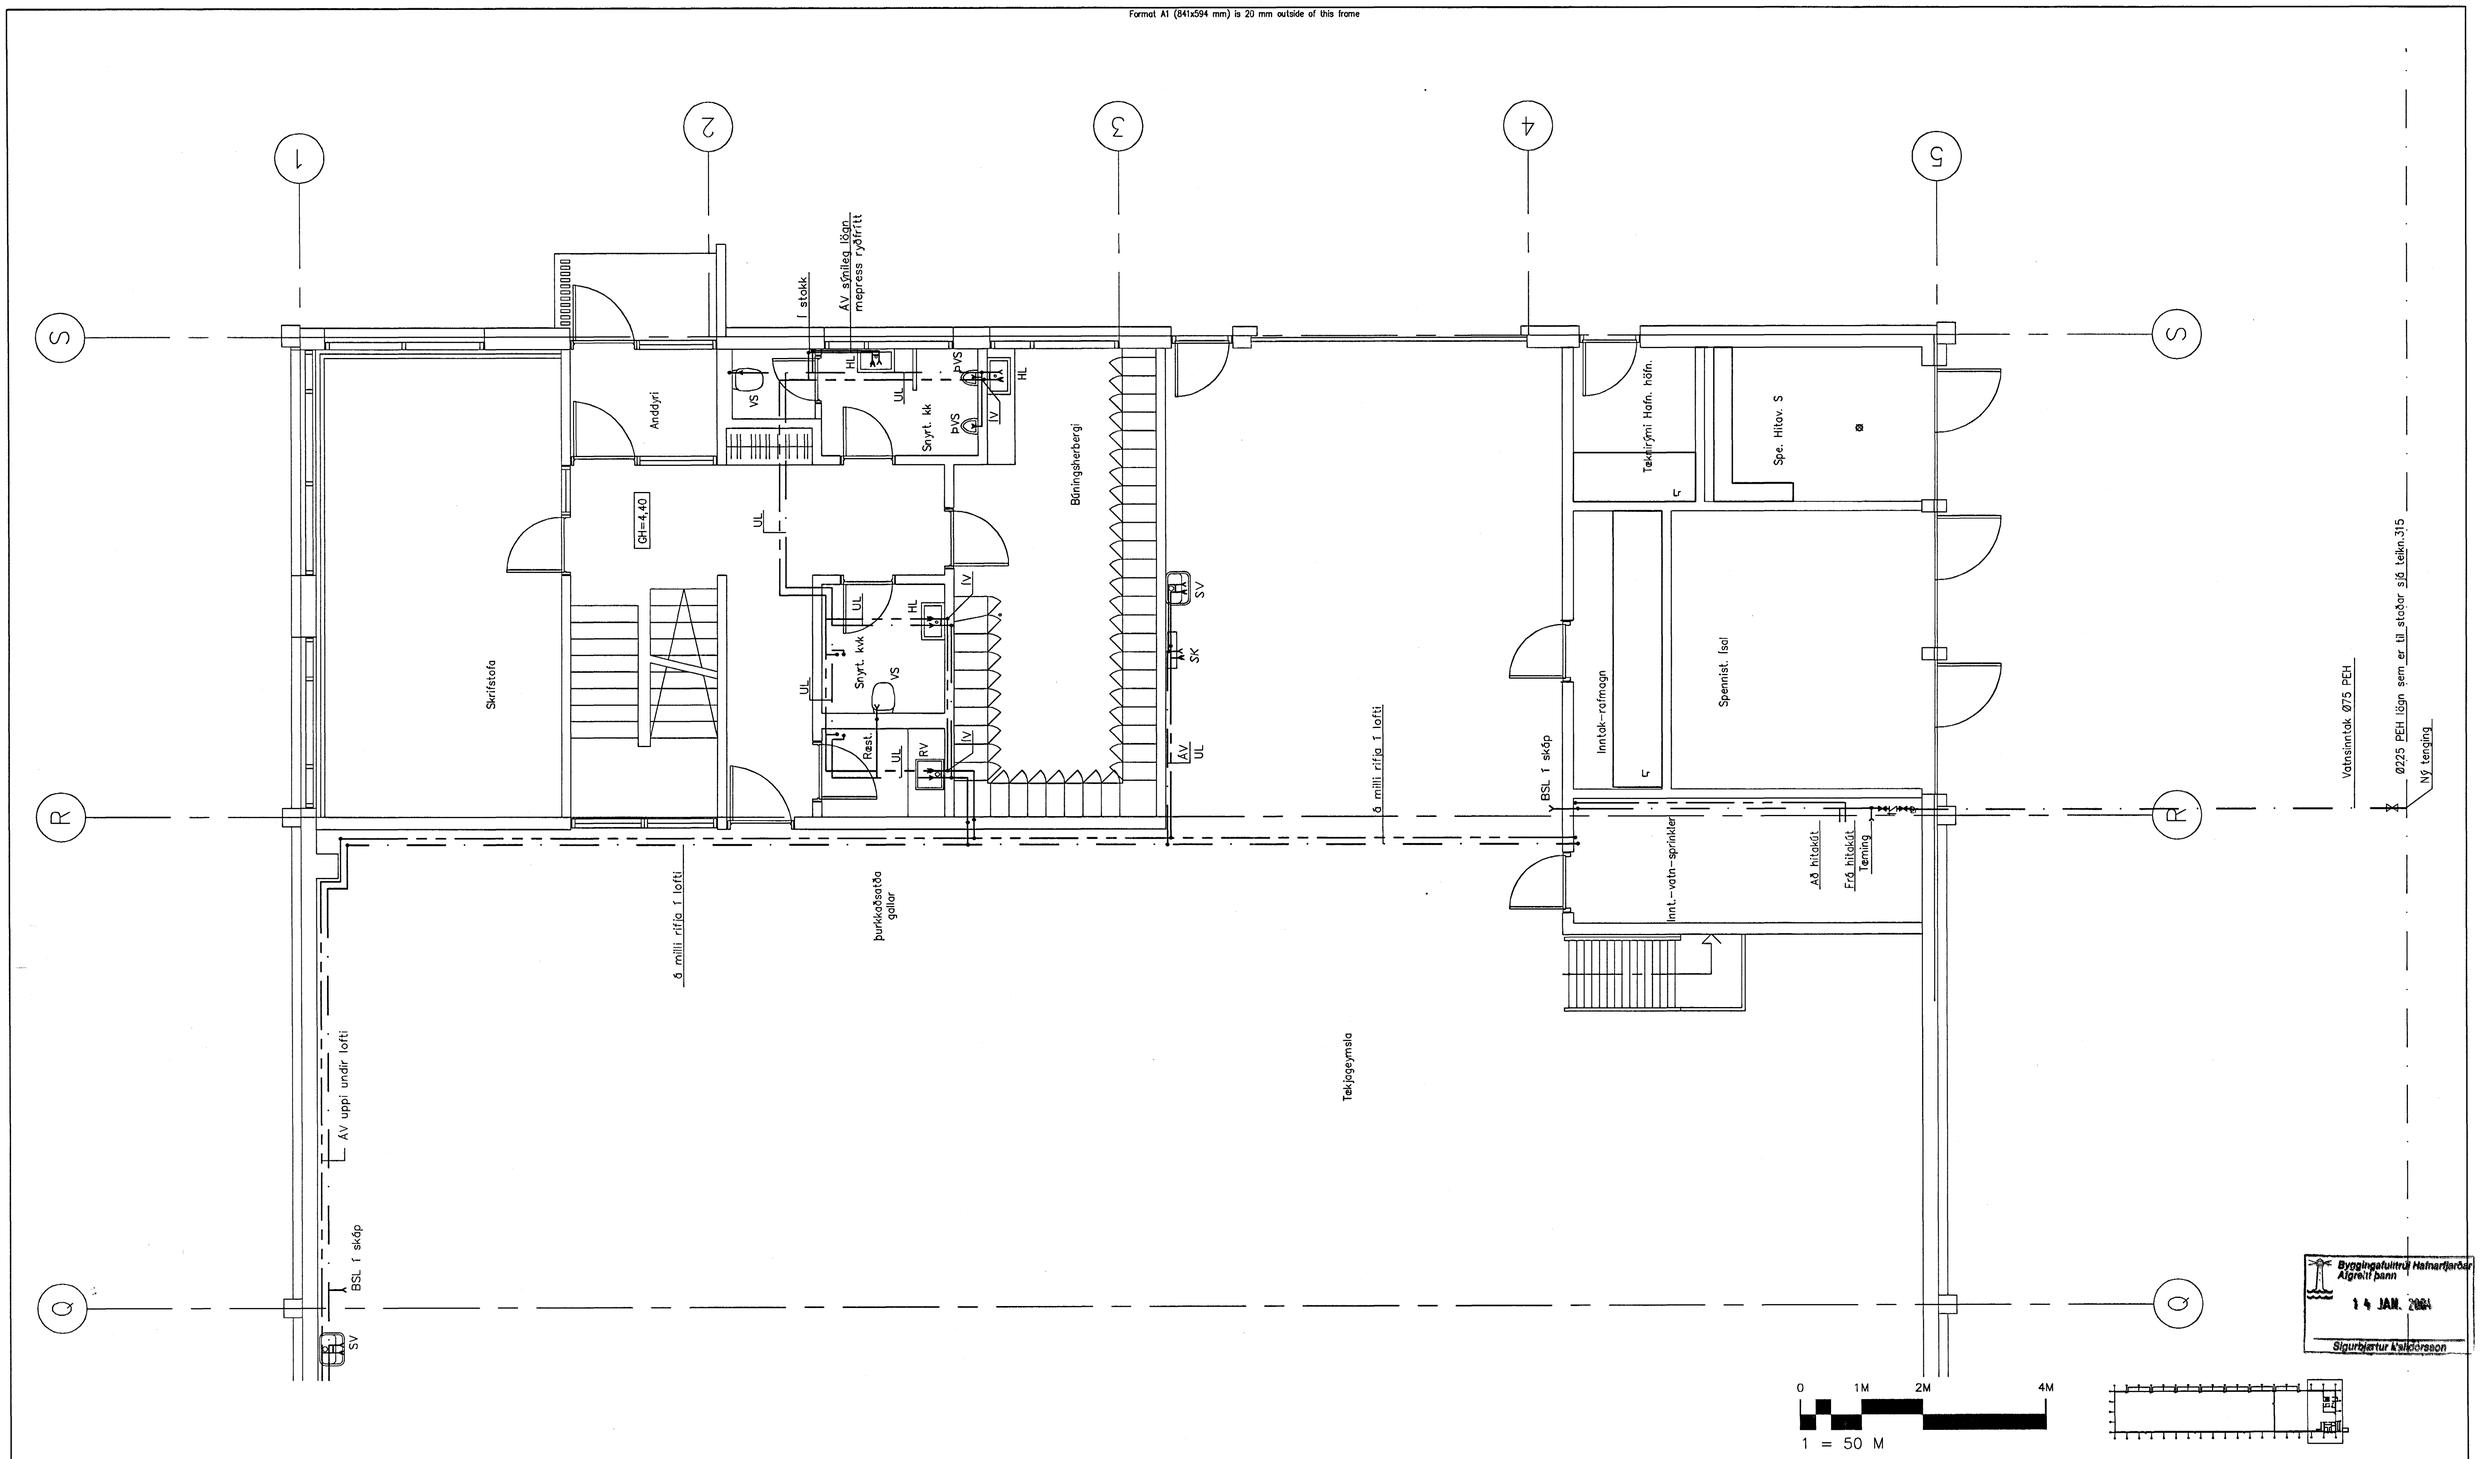

Byggingafulltrúi Hafnarfjarðar
Afgreitt þann
14 JAN. 2004
Sigurbjartur Kristinsson

Skýringar:
Explanations:

Breyt. Rev.	Breyting Revision	Dags. Date	Samþ. Approved	Nótk. heimil. Released
1	Gólfhæð hekkuð um 40 cm	8-12-03	SG	

Tilv.teikningar nr. ÍSAL / Ref.drawing no. of ÍSAL

Samsetn.teikningar nr. ÍSAL / Assembly drawing no. of ÍSAL

This drawing is the property of the Alcan Iceland Ltd. and handed out for personal use only. It may neither be copied nor made available to others without permission of the Alcan Iceland Ltd. The receiver is liable for any misuse.

Fjöldi stykkja / Number of pieces: IV | III | II | I

Hlutur Object	Atriði Item	Efni Material	ea.:stk Weight	total:í heild (kg) Þyngd	Athugasemdir Remarks
Mhl.01 Víkurgata 3 / ál- og tækjageymsla					
Lagnir – Vatnslögn 1.hæð					
Grunnmynd 3/3					

Stærð / Format: A1	Mkv. / Scale: 1:50	Kostn.nr.-bún.nr. / COno.-Eq.no.: 7510 12094	AKS no.: US33
Verktaki / Supplier: Strendingur ehf. verkfræðiþjónusta		Teikn.nr. verktaka / Drw.no. of suppl.: 312	Breyt./Rev.: 1
Teiknað / Drawn: JW	Yfirfarið / Checked: SG 22.09.2003	Samþykkt / Approved	
ALCAN PRIMARY METAL EUROPE ÍSAL / Alcan Iceland Ltd Straumsvík IS-222 Hafnarfjörður		Drw.no. of ÍSAL / Teikn.nr. ÍSAL: 168923	Breyt./Rev.: 1
Teiknað / Drawn	Yfirfarið og staðfest / Checked and filed	Notkun heimiluð / Released	