Format A1 (841x594 mm) is 20 mm outside of this frame

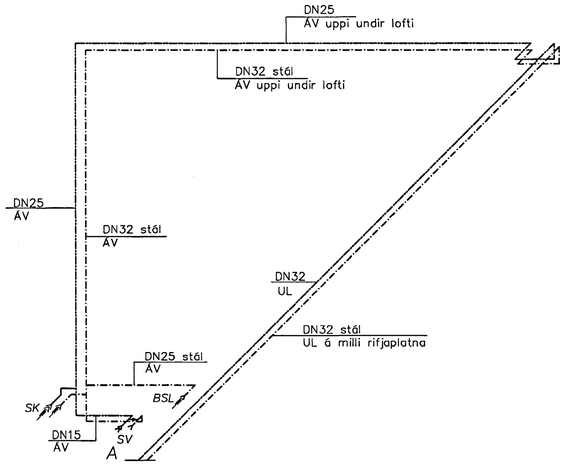

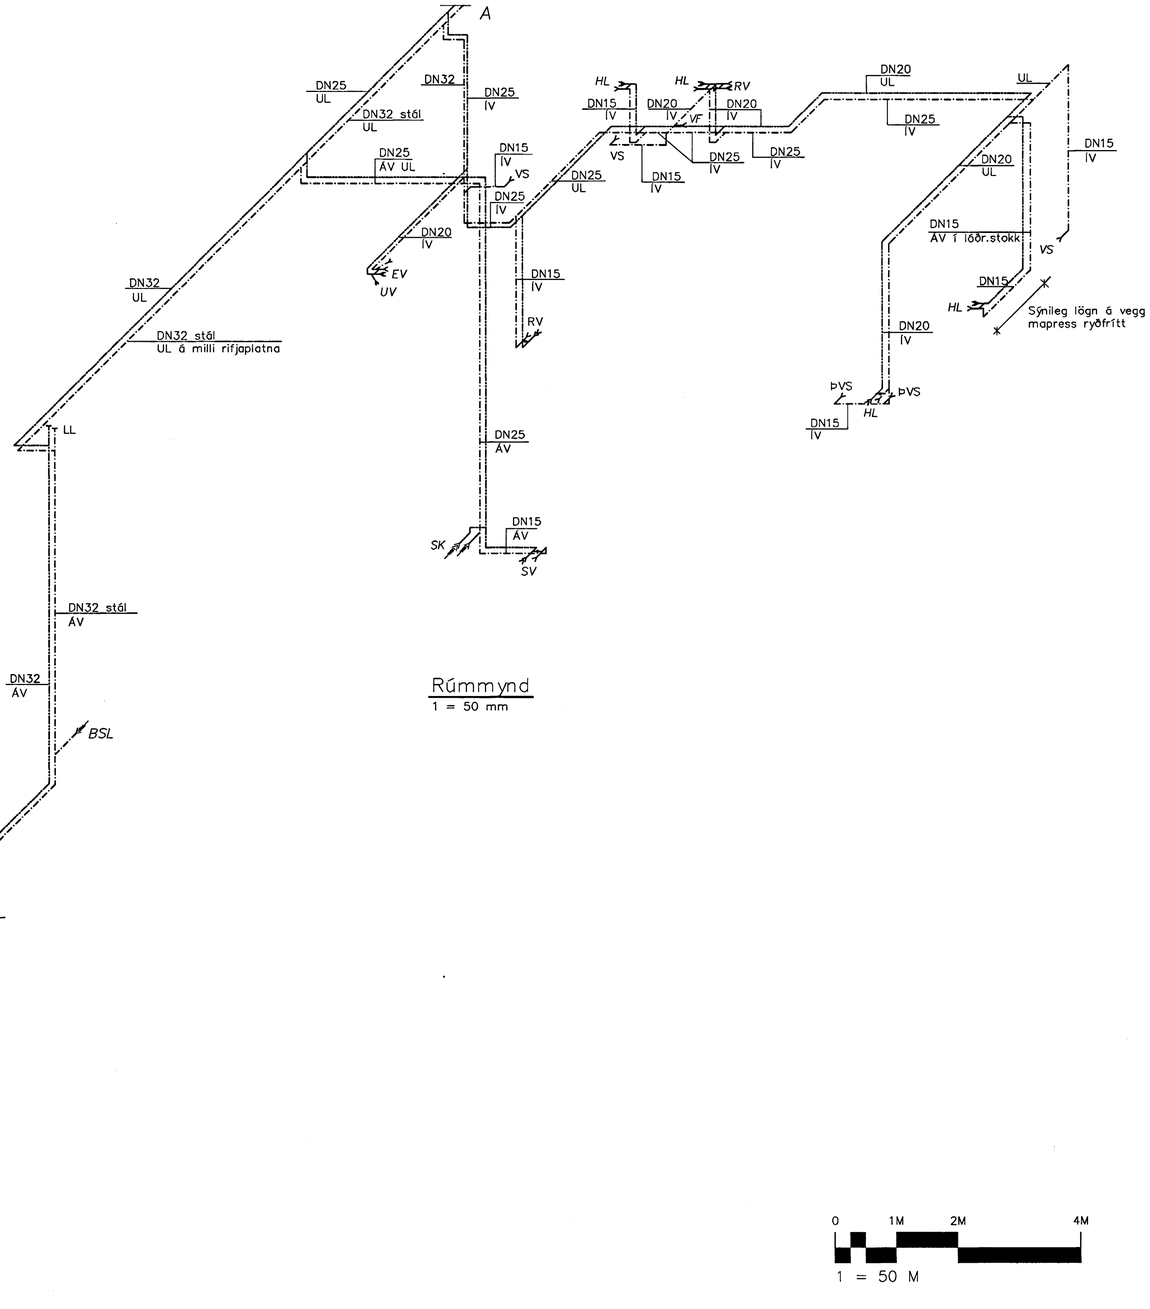

Rúmmynd
1 = 50 mm

Byggingafulltrúi Hafnarfjarðar
Afgreitt þann
14 JAN. 2004
Sigurbjartur Kristjánsson

0 1M 2M 4M
1 = 50 M

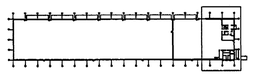

Skýringar:
Explanations:

Breyt. Rev.	Breyting Revision	Dags. Date	Samþ. Approved	Nafn. heimil. Released

Tilv.teikningar nr. ISAL / Ref.drawing no. of ISAL

Samsetn.teikningar nr. ISAL / Assembly drawing no. of ISAL

This drawing is the property of the Alcan Iceland Ltd. and handed out for personal use only. It may neither be copied nor made available to others without permission of the Alcan Iceland Ltd. The receiver is liable for any misuse.

Fjöldi stykkja / Number of pieces: IV | III | II | I

Hlutur Object	Atriði Item	Efni Material	ea.: stk Weight	total: í heild (kg) Þyngd	Athugasemdir Remarks

Mhl.01 Víkurgata 3 / ál- og tækjageymsla

Lagnir – Vatnslögn

Rúmmynd

Stærð / Format A1 | Mkv. / Scale 1:50

Kostn.nr.-bún.nr. / COno.-Eq.no. 7510 12094

AKS no. US33

Verktaki / Supplier: Strendingur ehf. verkfræðiþjónusta

Teikn.nr. verktaka / Drw.no. of suppl. 314

Teiknað / Drawn: JW | Yfirfarið / Checked: SG 22.09.2003 | Samþykkt / Approved

ALCAN PRIMARY METAL EUROPE
ISAL
Alcan Iceland Ltd
Straumsvík
IS-222 Hafnarfjordur

Drw.no. of ISAL / Teikn.nr. ISAL: 168925

Breyt./Rev.

Teiknað / Drawn | Yfirfarið og skráð / Checked and filed | Nótuð heimild / Released