Format A1 (841x594 mm) is 20 mm outside of this frame

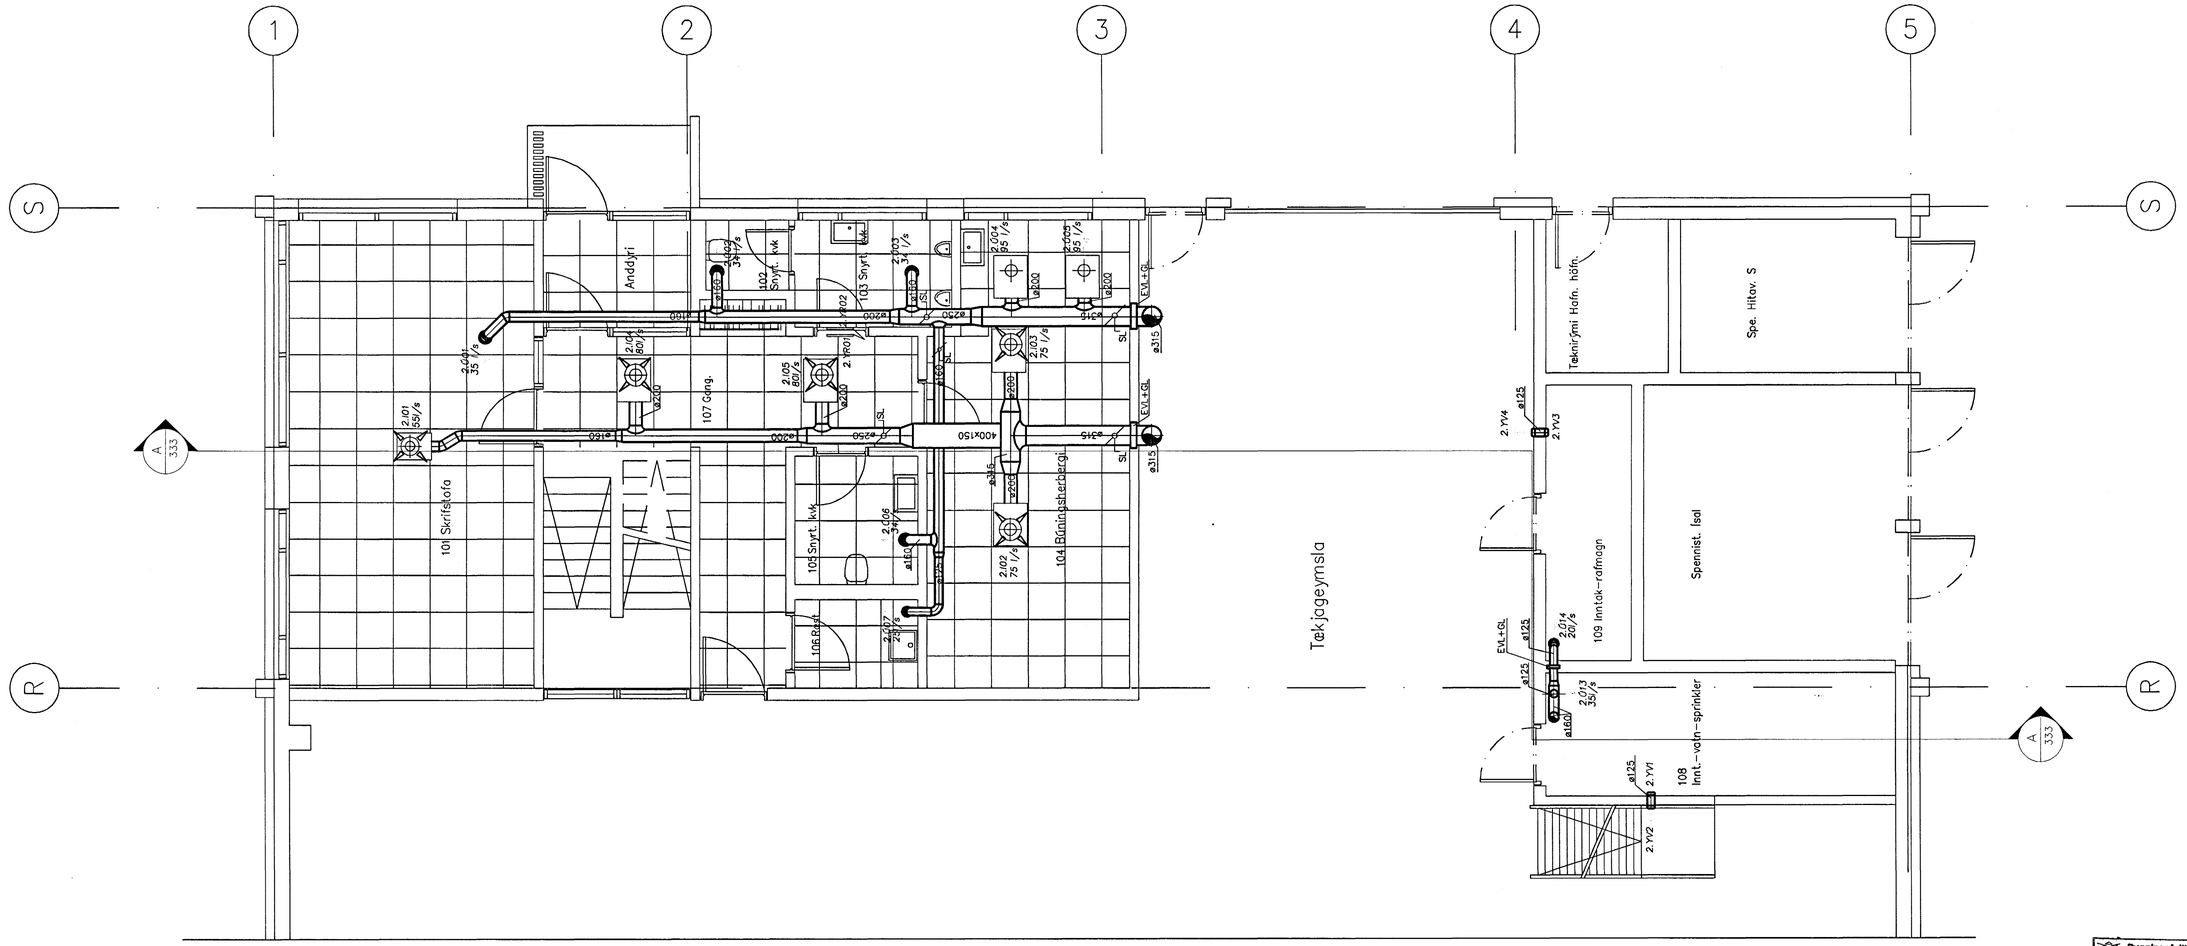

0 1M 2M 4M

1 = 50 M

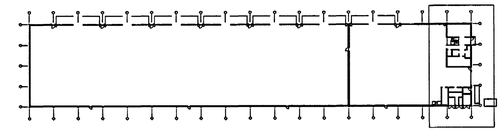

Byggingafulltrúi Hafnarfjarðar
Afgreitt þann
14 JAN. 2004
Sigurbjartur Loftsson

Skýringar:
Explanations:

Breyt. Rev.	Breyting Revision	Dags. Date	Samþ. Approved	Notk. heimil. Released

Tilv.teikningar nr. ISAL
Ref.drawing no. of ISAL

Samsetn.teikningar nr. ISAL
Assembly drawing no. of ISAL

This drawing is the property of the Alcan Iceland Ltd. and handed out for personal use only. It may neither be copied nor made available to others without permission of the Alcan Iceland Ltd. The receiver is liable for any misuse.

Fjöldi stykkja Number of pieces: IV III II I

Hlutur Object	Atriði Item	Efni Material	ea.:stk Weight	total:f heild (kg) Þyngd	Athugasemdir Remarks

Mhl.01 Víkurgata 3 / ál- og tækjageymsla
Loftræsing
Grunnmynd 1.hæð

Verktaki / Supplier: Strendingur ehf. verkfræðiþjónusta

Stærð Format: A1 Mkv. Scale: 1:50
Kostn.nr.-bún.nr. / CCno.-Eq.no.: 7510 12094
AKS no.: US33
Teikn.nr. verktaka / Drw.no. of suppl.: 331
Breyt./Rev.:

Teiknað Drawn: JS
Yfirfarið Checked: SG 22.09.2003
Samþykkt Approved: Sigurður Guðjónsson

ALCAN PRIMARY METAL EUROPE
ISAL
Alcan Iceland Ltd
Straumsvík
IS-222 Hafnarfjordur

Drw.no. of ISAL / Teikn.nr. ISAL: 168930
Breyt./Rev.:

Teiknað Drawn:
Yfirfarið og skráð Checked and filed:
Notkun heimiluð Released: