Format A1 (841x594 mm) is 20 mm outside of this frame

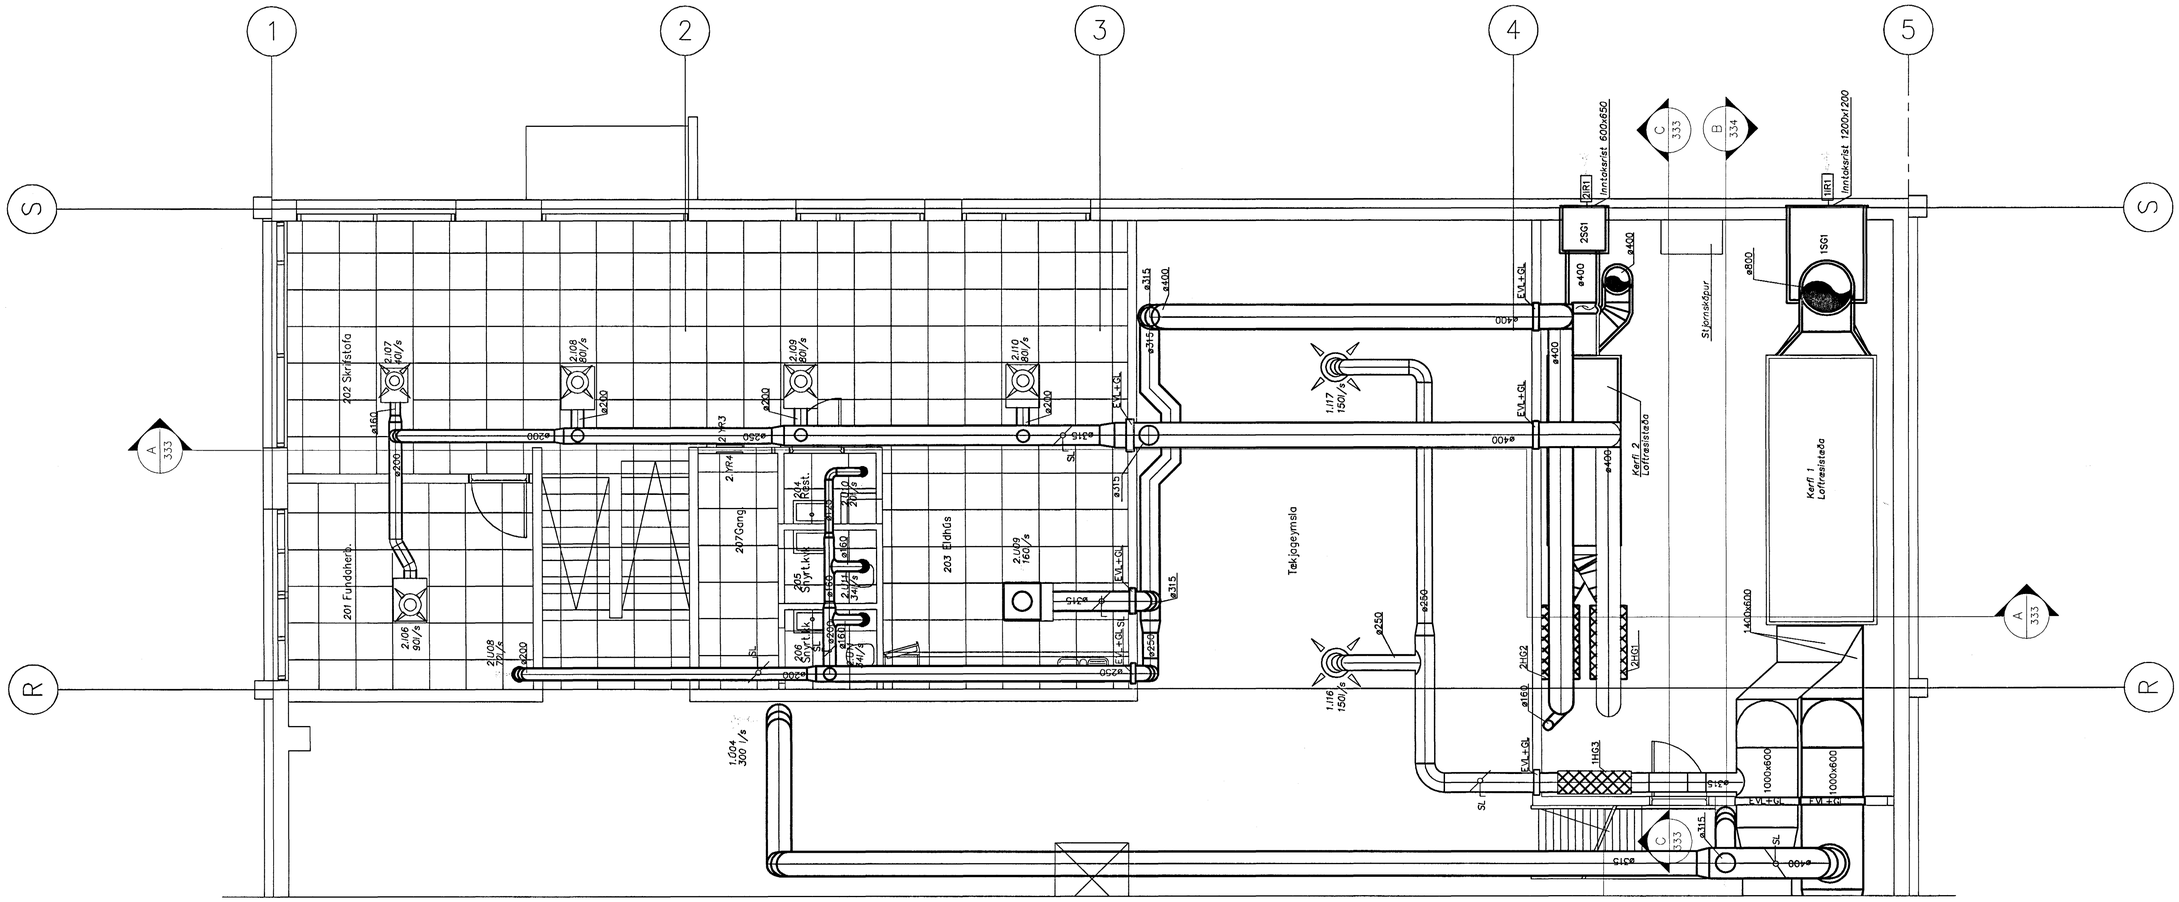


0 1M 2M 4M

1 = 50 M

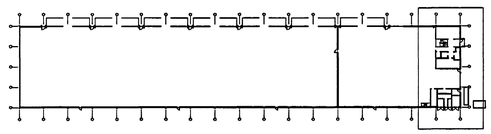

Byggingafulltrúi Hafnarfjarðar
Afgreitt þann
14 JAN. 2004
Sigurbjartur Valdórsson

Skýringar:
Explanations:

| Breyt. Rev. | Breyting Revision | Dags. Date | Samþ. Approved | Notk. heimil. Released |
|---|---|---|---|---|
| | | | | |

Tilv.teikningar nr. ISAL / Ref.drawing no. of ISAL

Samsetn.teikningar nr. ISAL / Assembly drawing no. of ISAL

This drawing is the property of the Alcan Iceland Ltd. and handed out for personal use only. It may neither be copied nor made available to others without permission of the Alcan Iceland Ltd. The receiver is liable for any misuse.

Fjöldi stykkja Number of pieces: IV III II I

| Hlutur Object | Atriði Item | Efni Material | ea.: stk Weight | total: f heild (kg) Eyngd | Athugasemdir Remarks |
|---|---|---|---|---|---|

Mhl.01 Víkurgata 3 / ál- og tækjageymsla

Loftræsing

Grunnmynd 2.hæð

Stærð Format A1 | Mkv. Scale 1:50

Kostn.nr.-búnr. / COno.-Eq.no. 7510 12094

AKS no. US33

Verktaki / Supplier: Strendingur ehf. verkfræðiþjónusta

Teikn.nr. verktaka / Drw.no. of supp. 332 | Breyt./Rev.

Teiknað Drawn: JS | Yfirfarið Checked: SG 22.09.2003 | Samþykkt Approved

ALCAN PRIMARY METAL EUROPE
ISAL
Alcan Iceland Ltd
Straumsvík
IS-222 Hafnarfjordur

Drw.no. of ISAL / Teikn.nr. ISAL 168931 | Breyt./Rev.

Teiknað Drawn | Yfirfarið og skráð Checked and filed | Notkun heimiluð Released