Format A1 (841x594 mm) is 20 mm outside of this frame

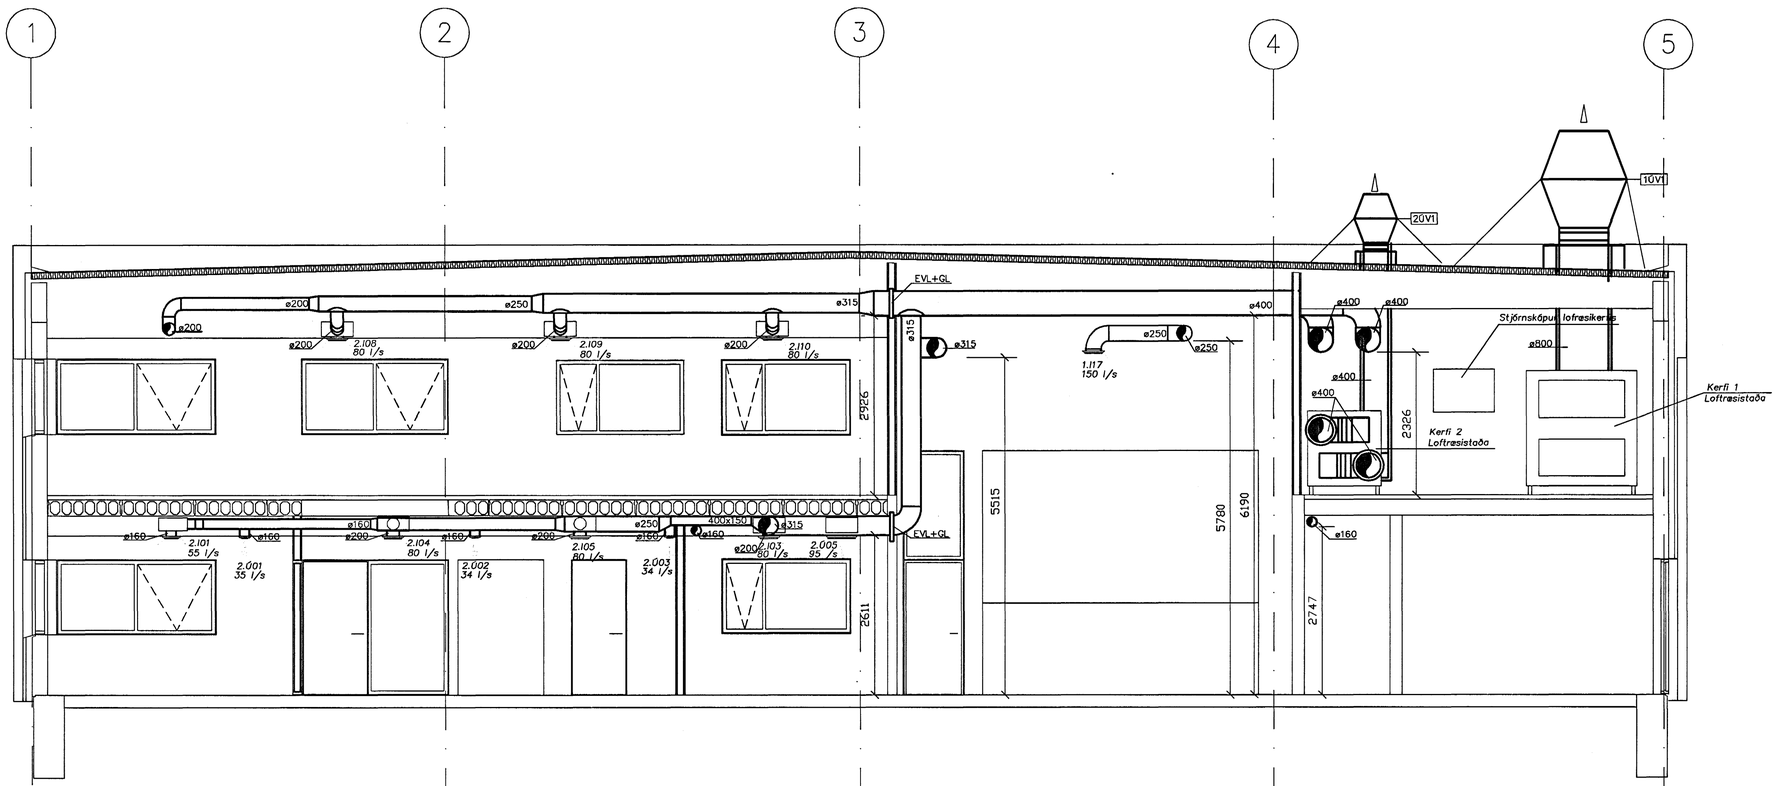

Snið A–A

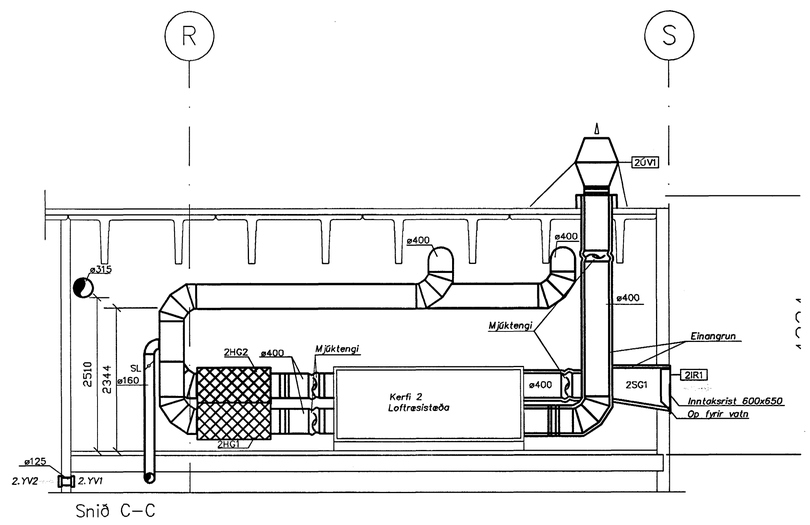

Snið C–C

0 1M 2M 4M

1 = 50 M

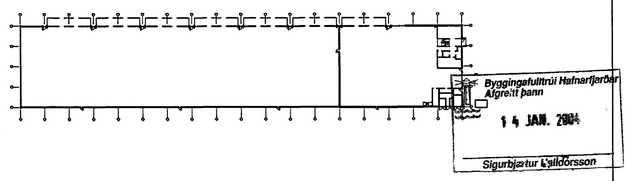

Byggingafulltrúi Hafnarfjarðar
Afgreitt þann
14 JAN. 2004
Sigurbjartur Ásgeirsson

Skýringar:
Explanations:

Breyt. Rev.	Breyting Revision	Dags. Date	Samþ. Approved	Notk. heimil. Released

Tilv.teikningar nr. ISAL
Ref.drawing no. of ISAL

Samsetn.teikningar nr. ISAL
Assembly drawing no. of ISAL

This drawing is the property of the Alcan Iceland Ltd. and handed out for personal use only. It may neither be copied nor made available to others without permission of the Alcan Iceland Ltd. The receiver is liable for any misuse.

Fjöldi stykkja Number of pieces: IV III II I

Hlutur Object	Atriði Item	Efni Material	ea.: stk Weight	total: í heild (kg) Byrgð	Athugasemdir Remarks

Mhl.01 Víkurgata 3 / ál- og tækjageymsla

Loftræsing

Snið

Stærð Format A1 | Mkv. Scale 1:50

Kostn.nr.-bókunnr. / COno.-Eq.no. 7510 12094

AKS no. US33

Verktaki / Supplier: Strendingur ehf. verkfræðiþjónusta

Teikn.nr. verktaka / Drw.no. of suppl. 333

Teiknað Drawn	JS	Yfirfarið Checked	SG	22.09.2003	Samþykkt Approved

ALCAN PRIMARY METAL EUROPE
ISAL
Alcan Iceland Ltd
Straumsvík
IS-222 Hafnarfjordur

Drw.no. of ISAL 168932 | Teikn.nr. ISAL | Breyt./Rev.

Teiknað Drawn	Yfirfarið og skráð Checked and filed	Notkun heimiluð Released