Format A1 (841x594 mm) is 20 mm outside of this frame

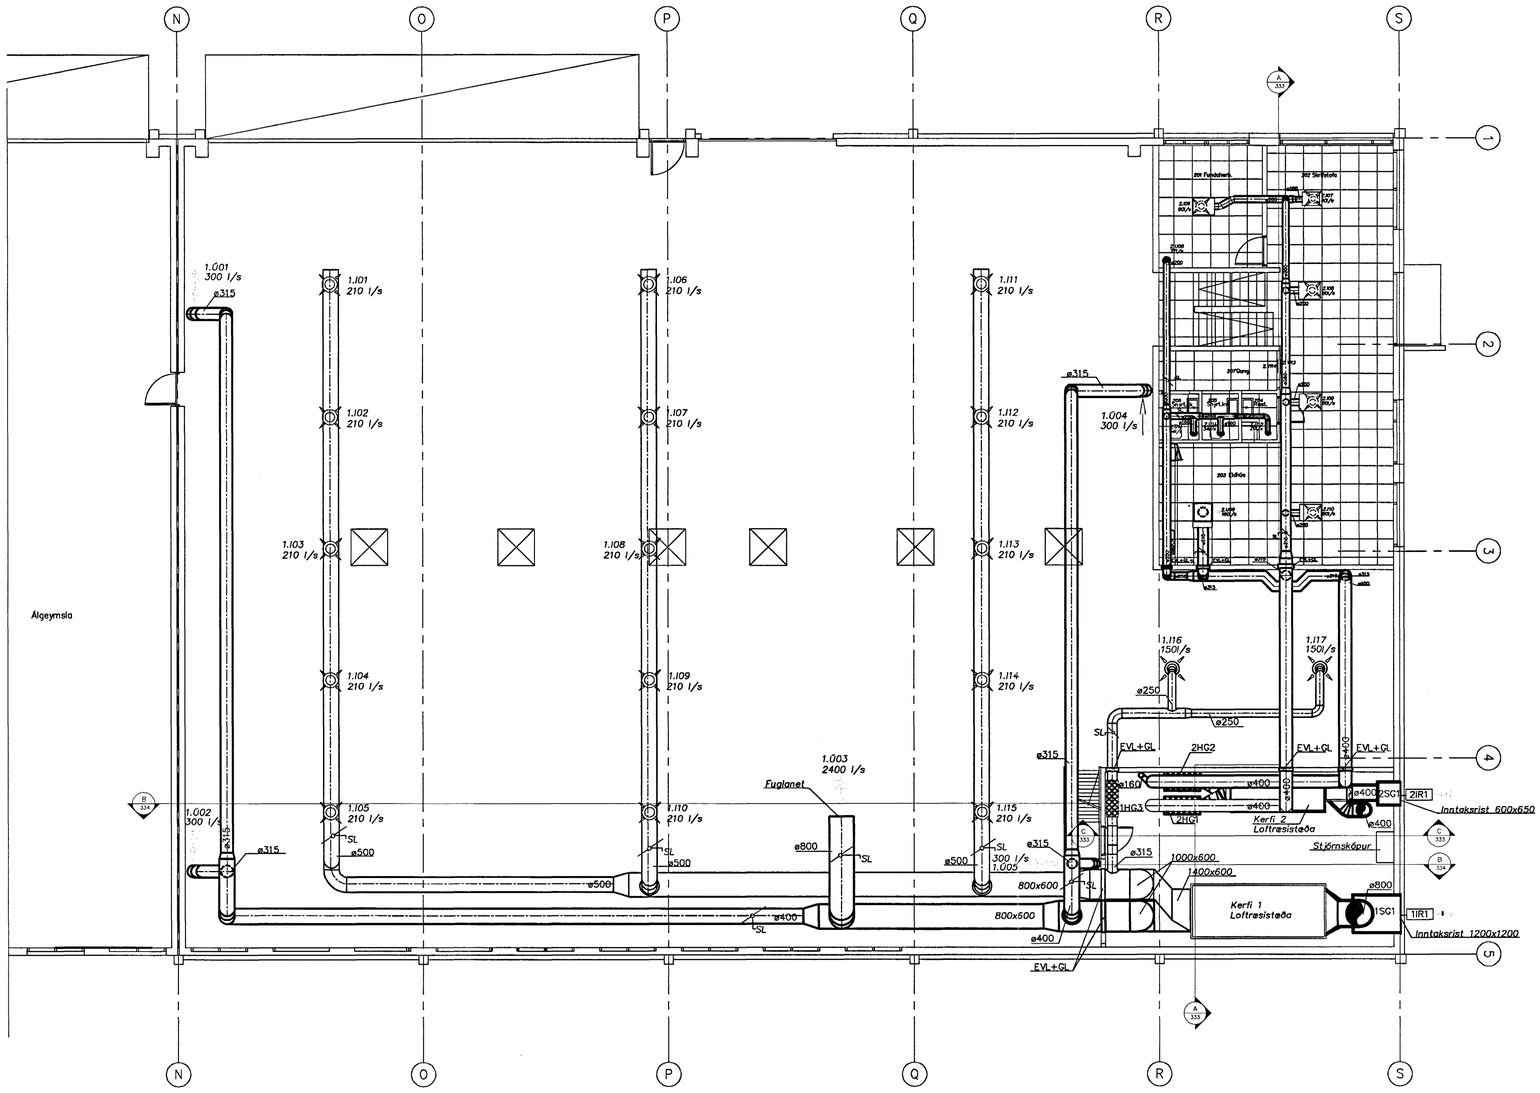

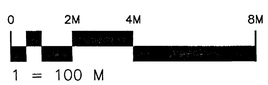

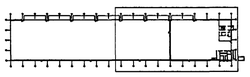

Byggingafulltrúi Hafnarfjarðar
Afgreitt þann
14 JAN. 2004
Sigurbjartur Kristjánsson

Skýringar:
Explanations:

Breyt. Rev.	Breyting Revision	Dags. Date	Samþ. Approved	Nótk. heimil. Released

Tilv.teikningar nr. ÍSAL Ref.drawing no. of ÍSAL

Samsetn.teikningar nr. ÍSAL Assembly drawing no. of ÍSAL

This drawing is the property of the Alcan Iceland Ltd. and handed out for personal use only. It may neither be copied nor made available to others without permission of the Alcan Iceland Ltd. The receiver is liable for any misuse.

Fjöldi stykkja Number of pieces: IV III II I

Hlutur Object	Atriði Item	Efni Material	ea.: stk Weight	total:1 heild (kg) Þyngd	Athugasemdir Remarks

Mhl.01 Víkurgata 3 / ál- og tækjageymsla

Loftræsing
Loftræsing tækjasalur

Stærð Format A1 | Mkv. Scale 1:100

Kostn.nr.-bún.nr. / COno.-Eq.no. 7510 12094

AKS no. US33

Verktaki / Supplier: Strendingur ehf. verkfræðiþjónusta

Teikn.nr. verktaka / Drw.no. of suppl 330 | Breyt./Rev.

Teiknað Drawn: JS | Yfirfarið Checked: SG 22.09.2003 | Samþykkt Approved

ALCAN PRIMARY METAL EUROPE
ÍSAL
Alcan Iceland Ltd
Straumsvík
IS-222 Hafnarfjörður

Drw.no. of ÍSAL / Teikn.nr. ÍSAL 168929 | Breyt./Rev.

Teiknað Drawn | Yfirfarið og skráð Checked and filed | Notkun heimiluð Released