Format A1 (841x594 mm) is 20 mm outside of this frame

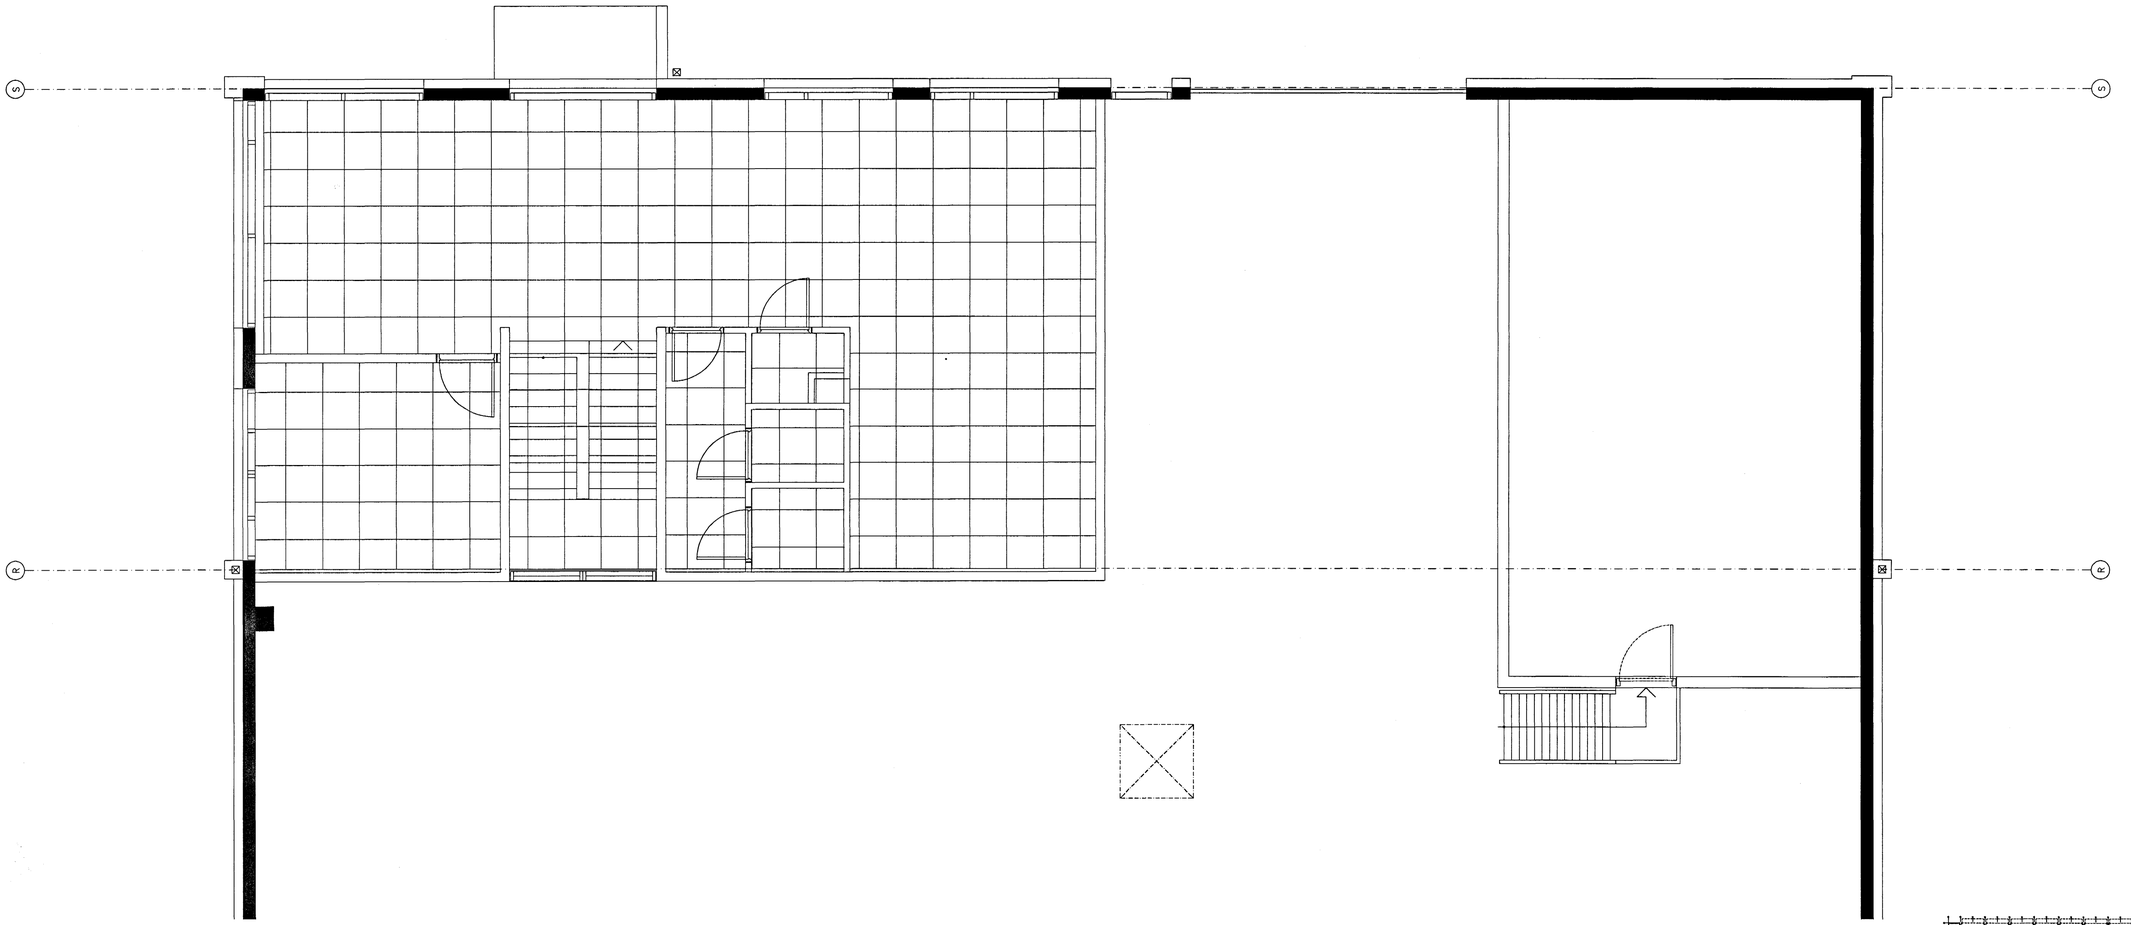

Loftaplan 2. hæðar
mkv. 1: 50

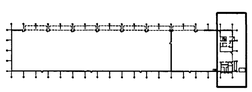

Byggingafulltrúi Hafnarfjarðar
Afgreitt þann
13 JAN. 2004
Sigurbjartur Kaldalóns

Skýringar:
Explanations:

ARK ÍS ehf
arkitektar ráðgjafar

Aðalsteinn Snorrason	arkitekt faí 161161-2769
Egill Guðmundsson	arkitekt faí 270152-6869
Gísli Gíslason	arkitekt faí 160657-4809
Skólavörðustíg 11	101 reykjavík
sími	511 2060
fax	511 2066
netfang	arkis@ark.is

Breyt. Rev.	Breyting Revision	Dags. Date	Samþ. Approved	Netk. heimil. Released

Tilv.teikningar nr. ISAL
Ref.drawing no. of ISAL

Samsetn.teikningar nr. ISAL
Assembly drawing no. of ISAL

This drawing is the property of the Alcan Iceland Ltd. and handed out for personal use only. It may neither be copied nor made available to others without permission of the Alcan Iceland Ltd. The receiver is liable for any misuse.

Fjöldi stykkja Number of pieces: IV III II I

Hlutur Object	Atriði Item	Efni Material	ea.:stk Weight (kg)	total: f heild Þyngd

Mhl.01 Víkurgata 3 / ál-og tækjageymsla
Loftaplan starfsmannarýma
á 2.hæð. Grunnmynd.

Verktaki / Supplier: ARKÍS ehf

Teiknað Drawn: gg jg ms ee 26.09.03
Yfirfarið Checked: as
Samþykkt Approved: as

ALCAN PRIMARY METAL EUROPE
ÍSAL
Alcan Iceland Ltd
Straumsvík
IS-222 Hafnarfjordur

Teiknað Drawn
Yfirfarið og skráð Checked and filed
Notkun heimiluð Released

Stærð Format	Mkv. Scale	Kostn.nr.-bún.nr. / COno.-Eq.no.	AKS no.	Teikn.nr. verktaka / Drw.no. of supplier	Breyt./Rev.
A1	1: 50	7510 12094	US33	(45)3.02	

Drw.no. of ISAL / Teikn.nr. ÍSAL: 168526