Format A1 (841x594 mm) is 20 mm outside of this frame

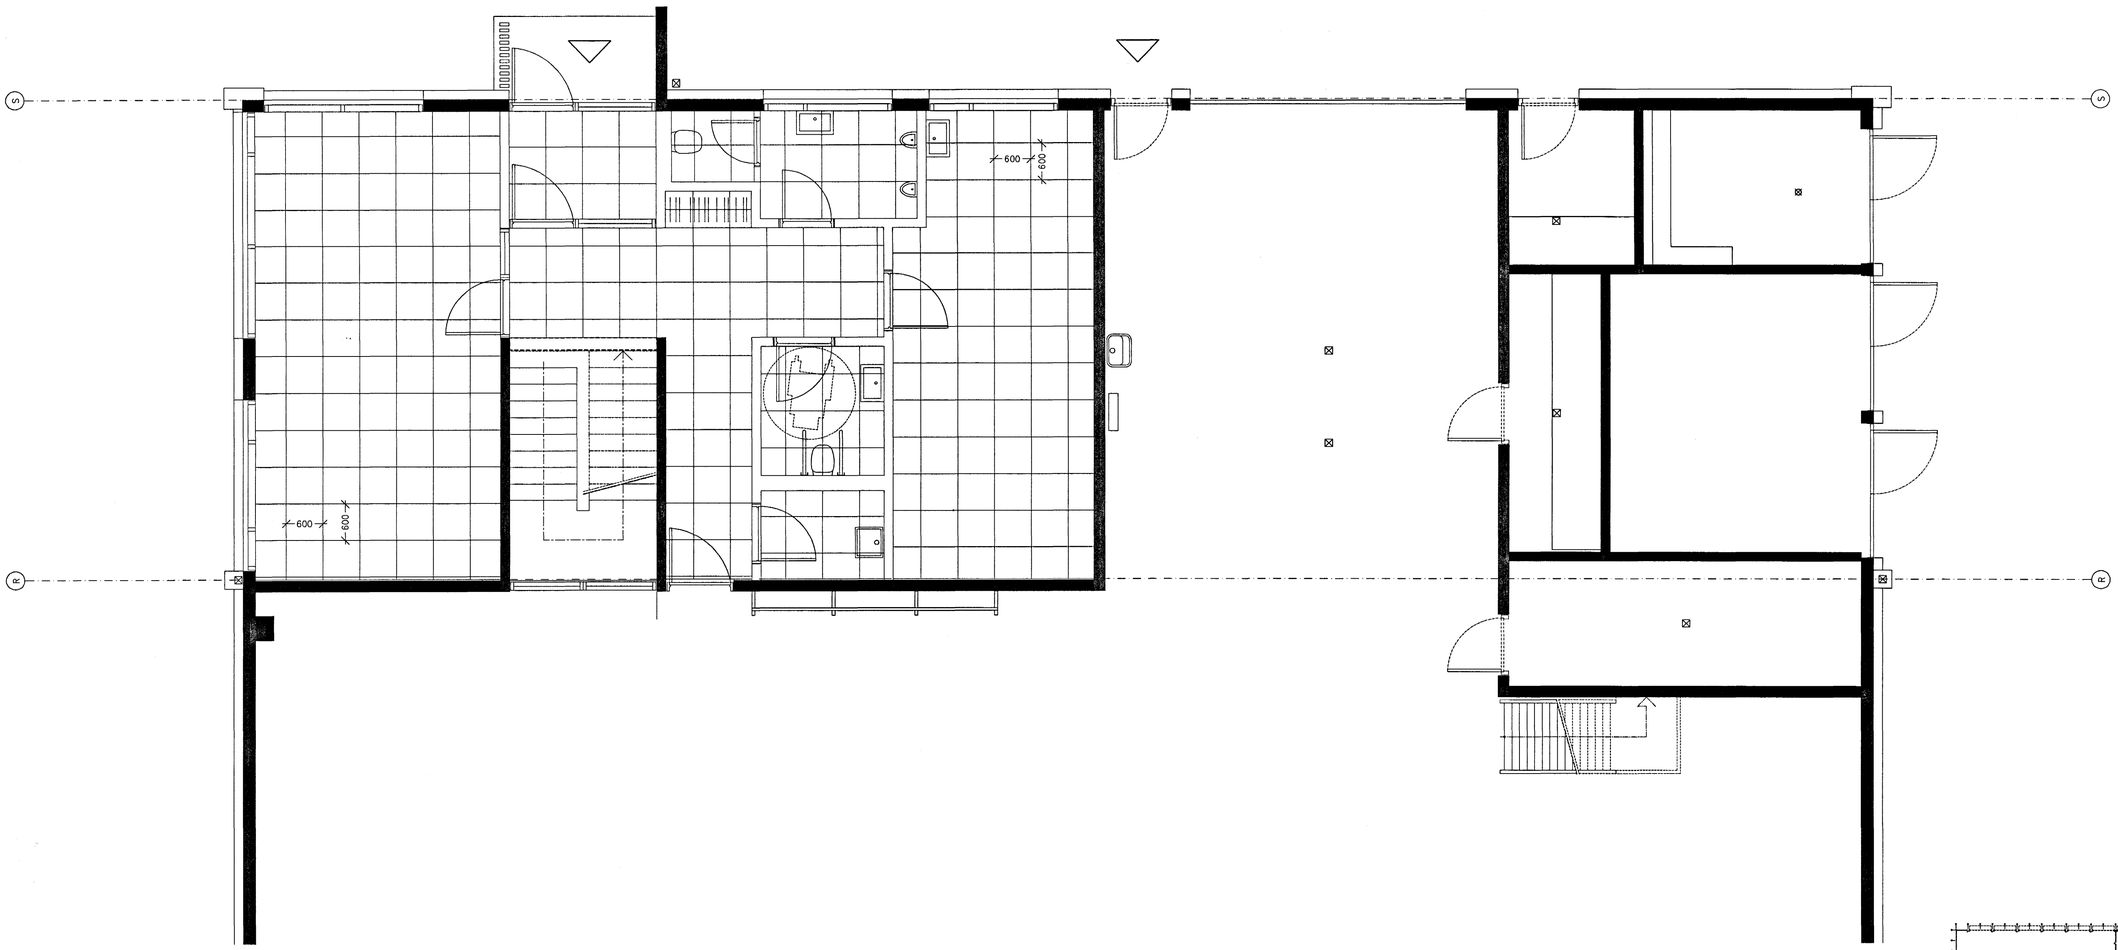

Loftaplan jarðhæðar
mkv. 1: 50

Byggingafulltrúi Hafnarfjarðar
Afgreitt þann
13 JAN. 2004
Sigurbjartur Kalldórsson

Skýringar:
Explanations:

ARK ÍS ehf
arkitektar ráðgjafar
Aðalsteinn Snorrason arkitekt fai 161161-2769
Egill Guðmundsson arkitekt fai 270152-6869
Gísli Gíslason arkitekt fai 160657-4809
Skólavörðustíg 11 101 reykjavík
sími 511 2060
fax 511 2066
netfang arkis@ark.is

Breyt. Rev.	Breyting Revision	Dags. Date	Samb. Approved	Nelk. heimil. Released

Tilv.teikningar nr. ISAL / Ref.drawing no. of ISAL
Samsetn.teikningar nr. ISAL / Assembly drawing no. of ISAL

This drawing is the property of the Alcan Iceland Ltd. and handed out for personal use only. It may neither be copied nor made available to others without permission of the Alcan Iceland Ltd. The receiver is liable for any misuse.

Fjöldi stykkja Number of pieces: IV III II I

Hlutur Object	Atriði Item	Efni Material	ea.: stk Weight (kg)	total: í heild Weight (kg) Þyngd	Athugasemdir Remarks

Mhl.01 Víkurgata 3 / ál-og tækjageymsla
Loftaplan starfsmannarýma
á 1.hæð. Grunnmynd.

Stærð Format A1 | Mkv. Scale 1: 50
Kostn.nr.-bún.nr. / COno.-Eq.no. 7510 12094
AKS no. US33
Verktaki / Supplier ARKÍS ehf
Teikn.nr. verktaka / Drw.no. of supplier Breyt./Rev. (45)3.03
Teiknað Drawn gg jg ms ee 26.09.03 | Yfirfarið Checked as | Samþykkt Approved as
ALCAN PRIMARY METAL EUROPE
ISAL Alcan Iceland Ltd | Straumsvík IS-222 Hafnarfjordur
Drw.no. of ISAL / Teikn.nr. ISAL 168525 | Breyt./Rev.
Teiknað Drawn | Yfirfarið og skráð Checked and filed | Nótkun heimiluð Released