Format A1 (841x594 mm) is 20 mm outside of this frame

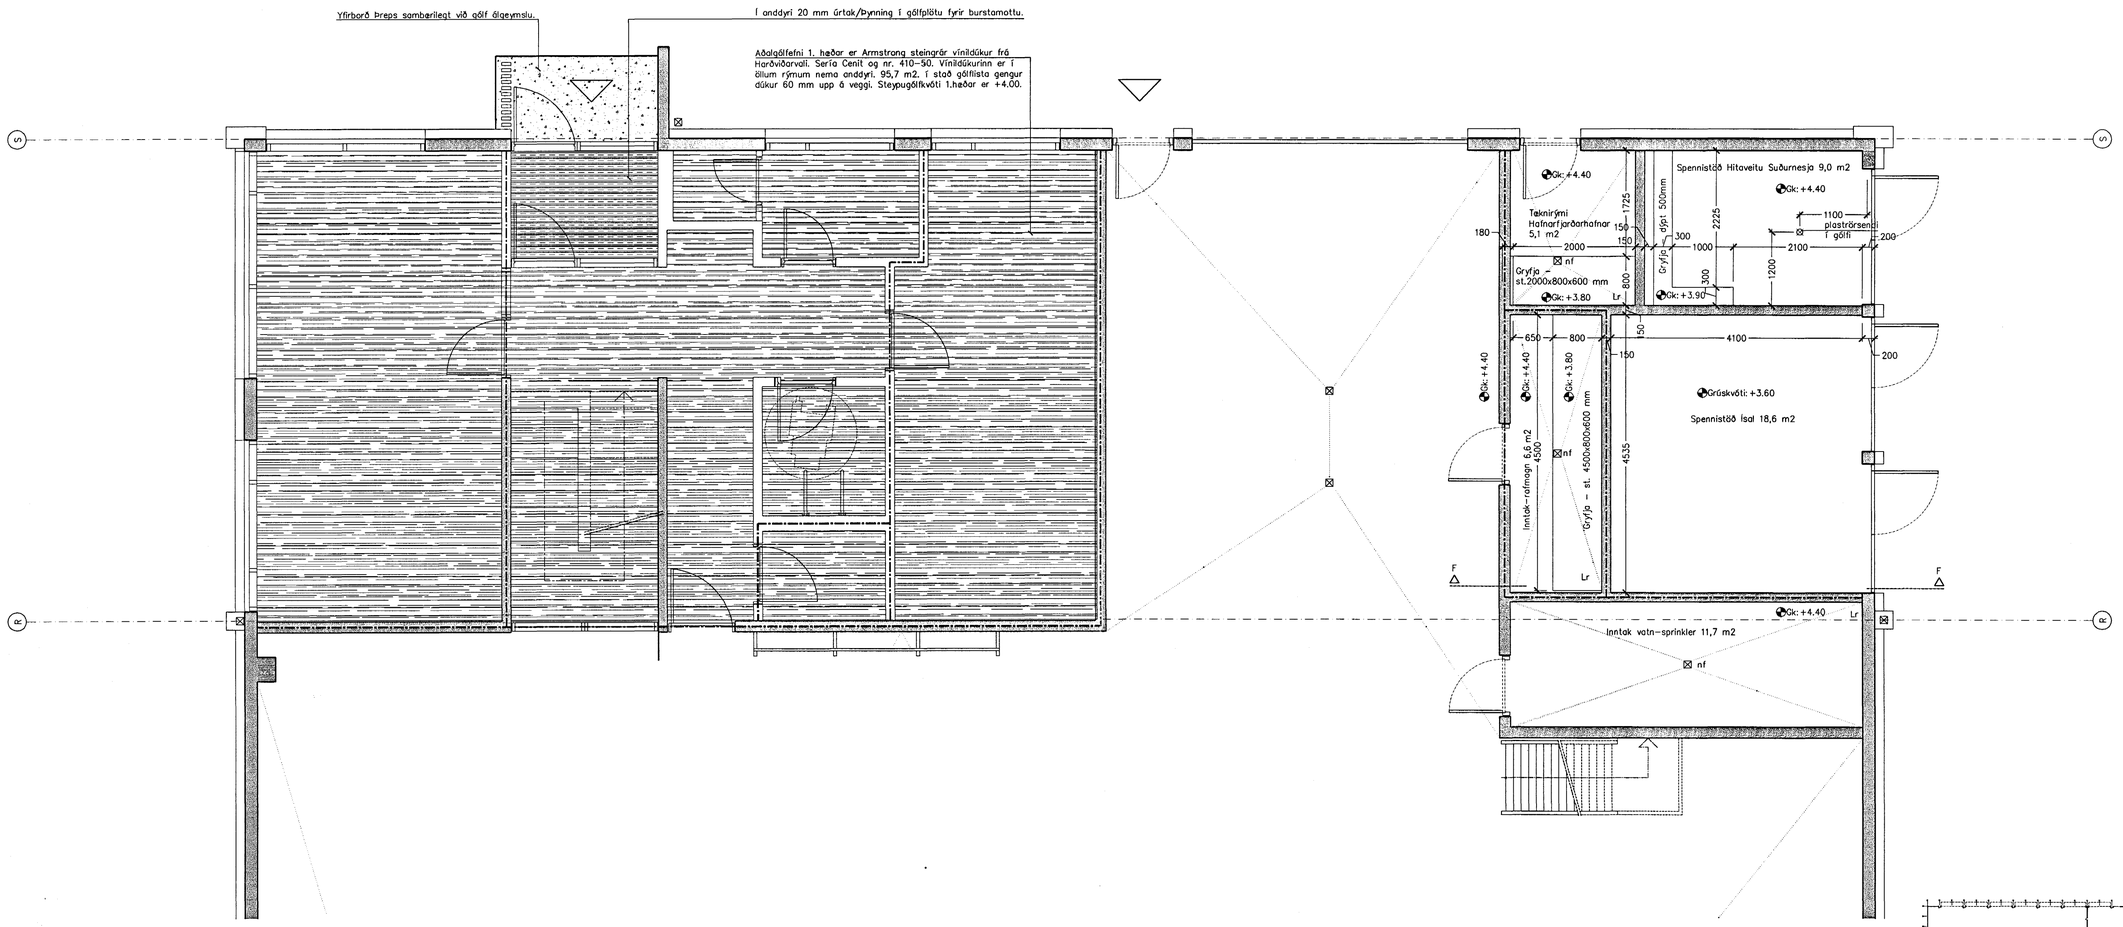

Gólfefnayfirlit 1.hæðar – mkv. 1: 50

Skýringar:
Explanations:

ARK ÍS ehf

arkitektar	ráðgjafar
Aðalsteinn Snorrason	arkitekt faí 151161-2769
Egill Guðmundsson	arkitekt faí 270152-6869
Gísli Gíslason	arkitekt faí 160657-4809
Skólavörðustíg 11	101 reykjavík
sími	511 2060
fax	511 2066
netfang	arkis@ark.is

Breyt. Rev.	Breyting Revision	Dags. Date	Samþ. Approved	Nótk. heimil. Released
1	Kötum breitt	09.12.03	hk	

Tív.teikningar nr. ÍSAL
Ref.drawing no. of ÍSAL

Samsetn.teikningar nr. ÍSAL
Assembly drawing no. of ÍSAL

This drawing is the property of the Alcan Iceland Ltd. and handed out for personal use only. It may neither be copied nor made available to others without permission of the Alcan Iceland Ltd. The receiver is liable for any misuse.

Fjöldi stykkja Number of pieces: IV III II I

Hlutur Object	Atriði Item	Efni Material	ea.:stk Weight	total:í heild (kg) Þyngd	Athugasemdir Remarks

Mhl.01 Víkurgata 3 / ál-og tækjageymsla

Gólfefnayfirlit og gryfjur

starfsmannarýma á 1.hæð. Grunnmynd

Stærð Format: A1 | Mkv. Scale: 1: 50

Kostn.nr.-bún.nr. / CCno.-Eq.no.: 7510 12094

AKS no.: US33

Verktaki / Supplier: ARKÍS ehf

Teikn.nr. verktaka / Drw.no. of supplier: (4.3)3.01 | Breyt./Rev.: 1

Teiknað Drawn: gg jg ms ee 26.09.03 | Yfirfarið Checked: as | Samþykkt Approved: as

ALCAN PRIMARY METAL EUROPE
ÍSAL
Alcan Iceland Ltd
Straumsvík
IS-222 Hafnarfjörður

Drw.no. of ÍSAL / Teikn.nr. ÍSAL: 168523 | Breyt./Rev.: 1

Teiknað Drawn | Yfirfarið og skráð Checked and filed | Nótkun heimiluð Released

Byggingarfulltrúi Hafnarfjarðar
Afgreitt þann
11 JAN. 2004
Sigurður Ólafsson