Format A1 (841x594 mm) is 20 mm outside of this frame

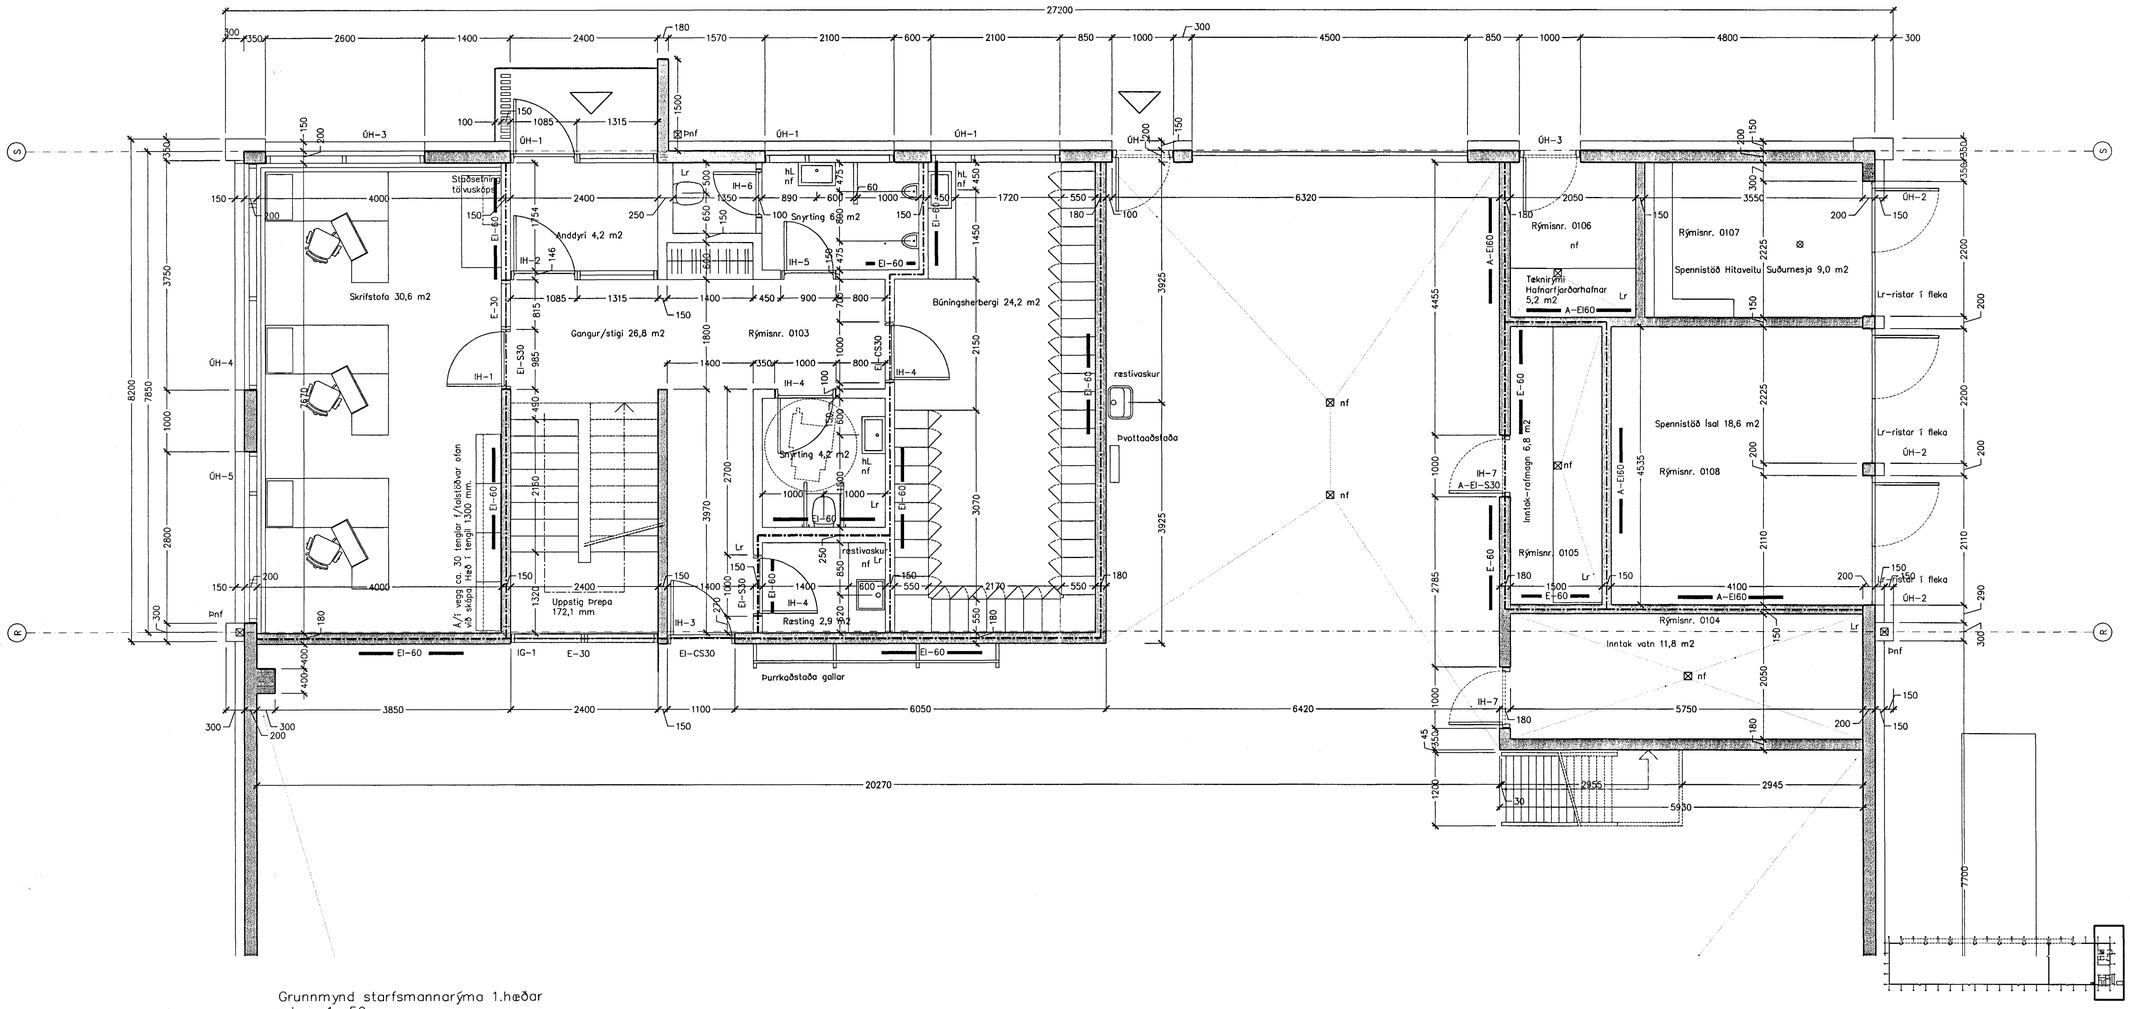

Grunnmynd starfsmannarýma 1.hæðar
mkv. 1: 50

Byggingafulltrúi Hafnarfjarðar
Afgreitt þann
13 JAN. 2004
Sigurbjartur Kaldórsson

Skýringar:
Explanations:

ARK ÍS ehf
arkitektar ráðgjafar
Aðalsteinn Snorrason arkitekt faí 181161-2769
Egill Guðmundsson arkitekt faí 270152-6869
Gísli Gíslason arkitekt faí 160657-4809
Skólavörðustíg 11 101 reykjavík
sími 511 2060
fax 511 2066
netfang arkis@ark.is

Breyt. Rev.	Breyting Revision	Dags. Date	Samþ. Approved	Nokk. heimil. Released

Tilv.teikningar nr. ISAL / Ref.drawing no. of ISAL

Samsetn.teikningar nr. ISAL / Assembly drawing no. of ISAL

This drawing is the property of the Alcan Iceland Ltd. and handed out for personal use only. It may neither be copied nor made available to others without permission of the Alcan Iceland Ltd. The receiver is liable for any misuse.

Fjöldi stykkja Number of pieces	Hlutur Object	Atriði Item	Efni Material	ea.: stk Weight	total: í heild (kg) Pyngd	Athugasemdir Remarks
IV III II I	Mhl.01 Víkurgata 3 / ál-og tækjageymsla				Stærð Format A1	Mkv. Scale 1: 50
	Starfsmannarými á 1. hæð.				Kostn.nr.-Bún.nr. / CCno.-Eq.no. 7510 12094	
	Grunnmynd				AKS no. US33	
	Verktaki / Supplier ARKÍS ehf				Teikn.nr. verktaka / Drw.no. of supplier	Útg./Rev. (99)3.12
	Teiknað Drawn gg jg ms ee 26.09.03	Yfirfarið Checked as			Samþykkt Approved gs	
	ALCAN PRIMARY METAL EUROPE ISAL Alcan Iceland Ltd Straumsvík IS-222 Hafnarfjordur				Drw.no. of ISAL / Teikn.nr. ISAL 168538	Útg./Rev.
	Teiknað Drawn	Yfirfarið og skráð Checked and filed			Nótun heimiluð Released	