Format A1 (841×594 mm) is 20 mm outside of this frame

Samþykkt þann
0 8 OKT. 2001
Byggingafulltrúinn í Hafnarfirði
F.h. Kristján Pórarinsson

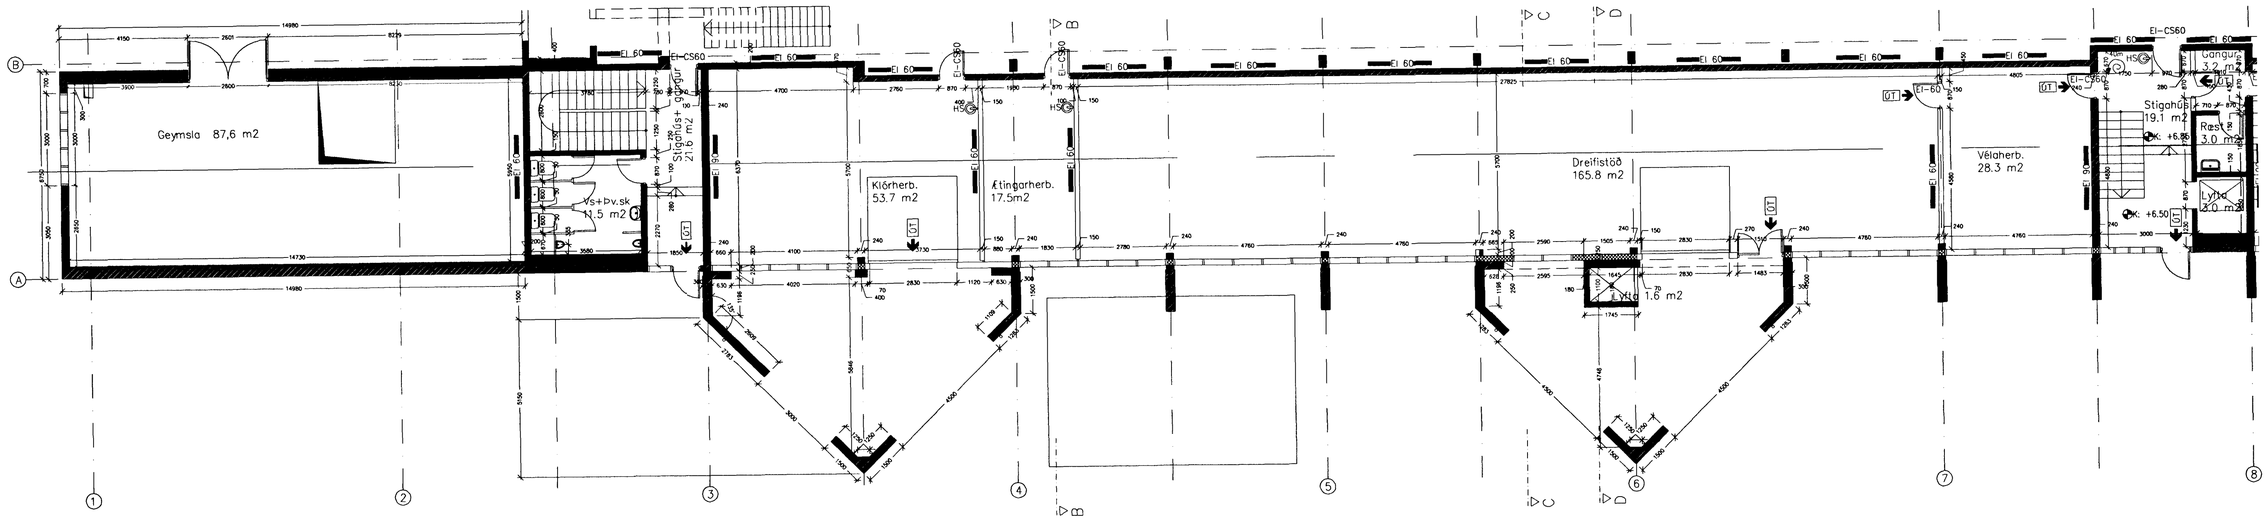


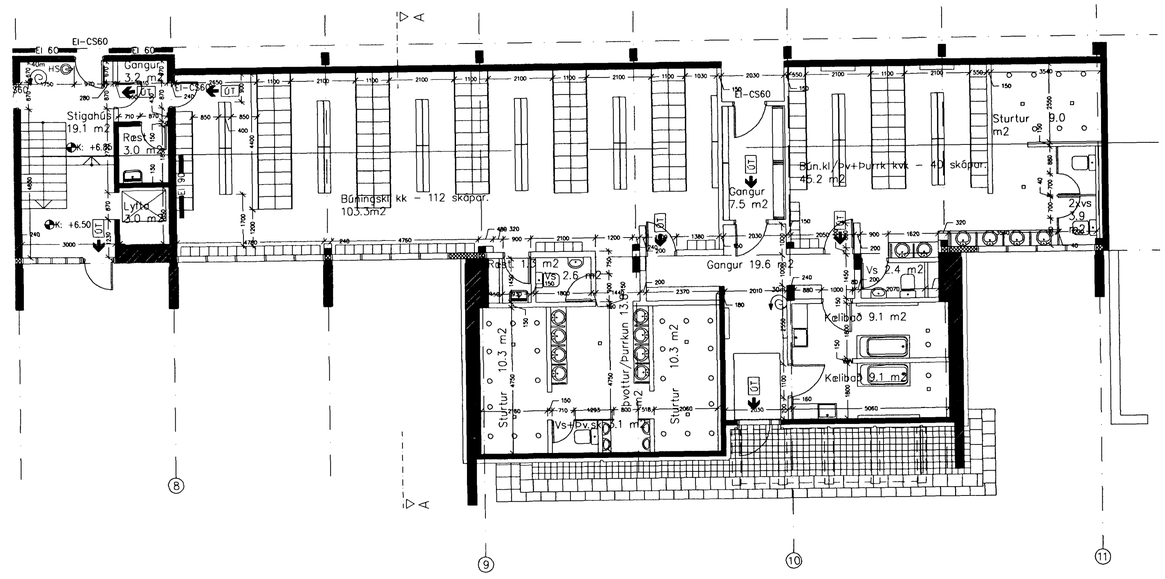


Skýringar:
Explanations:


ARK ÍS ehf
arkitektar ráðgjafar

Aðalsteinn Snorrason arkitekt fai 161161-2769
Egill Guðmundsson arkitekt fai 270152-6869
Gísli Gíslason arkitekt fai 160657-4809
klapparstíg 16 101 reykjavík
sími 511 2060
fax 511 2066
netfang arkis@ark.is


| Rev. | Breyting Revision | Dags. Date | Gert af Made by | Samþykkt Approved |
|---|---|---|---|---|
| A | Skráning matshluta | 10.09.01 | MS | |

Tilv.teikningar nr. ISAL / Ref.drawing no. of ISAL
Samsetn.teikningar nr. ISAL / Assembly drawing no. of ISAL


This drawing is the property of the ICELANDIC ALUMINIUM CO. LTD. and handed out for personal use only. It may neither be copied nor made available to others without permission of the ICELANDIC ALUMINIUM CO. LTD. The receiver is liable for any misuse.


Fjöldi stykkja Number of pieces: IV III II I

Hlutur Object: Steypuskáli
Atriði Item:
Efni Material:
ea.: stk / Weight (kg) | total: 1 heild / Dyngd:
Athugasemdir Remarks:

ANNEX styrkingar / stækkun
Grunnmynd 1. hæð

Mælikvarði Scale: 1: 100
Stærð frumteikn. Format of orig.: A1
CCno.-Eq.type-Eq.no.: 6010 BA 1227

Verktaki / Supplier: ARKÍS ehf
Drw.no. of suppl. / Teikn.nr. verktaka: (99)2.02
Breyt./Rev.:

Teiknað Drawn: AS MS 15.06.01
Yfirfarið Checked: AS
Samþykkt Approved: AS

algroup alusuisse
primary materials
Icelandic aluminium co. ltd. p.o. box 244 is-222 hafnarfjordur, iceland

Drw.no. of ISAL / Teikn.nr. ISAL: 166602
Breyt./Rev.: A

Teiknað Drawn:
Skráð Filed:
Yfirfarið Checked: 20.09.01

161161-2769