Format A1 (841x594 mm) is 20 mm outside of this frame

Samþykkt þann
0 8 OKT. 2001
Byggingafulltrúinn í Hafnarfirði
F.h. Kristján Þórarinsson

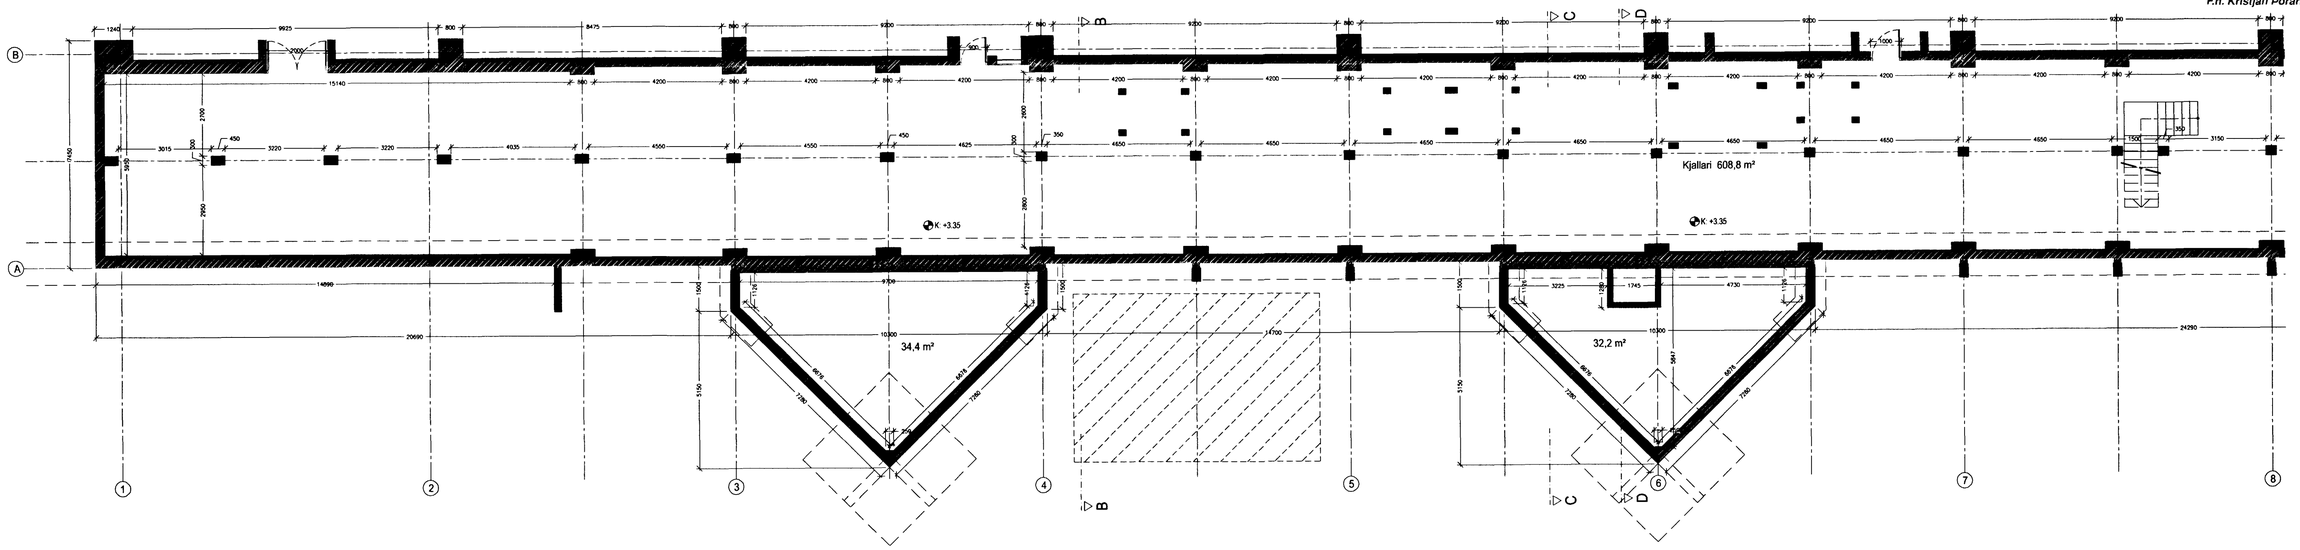

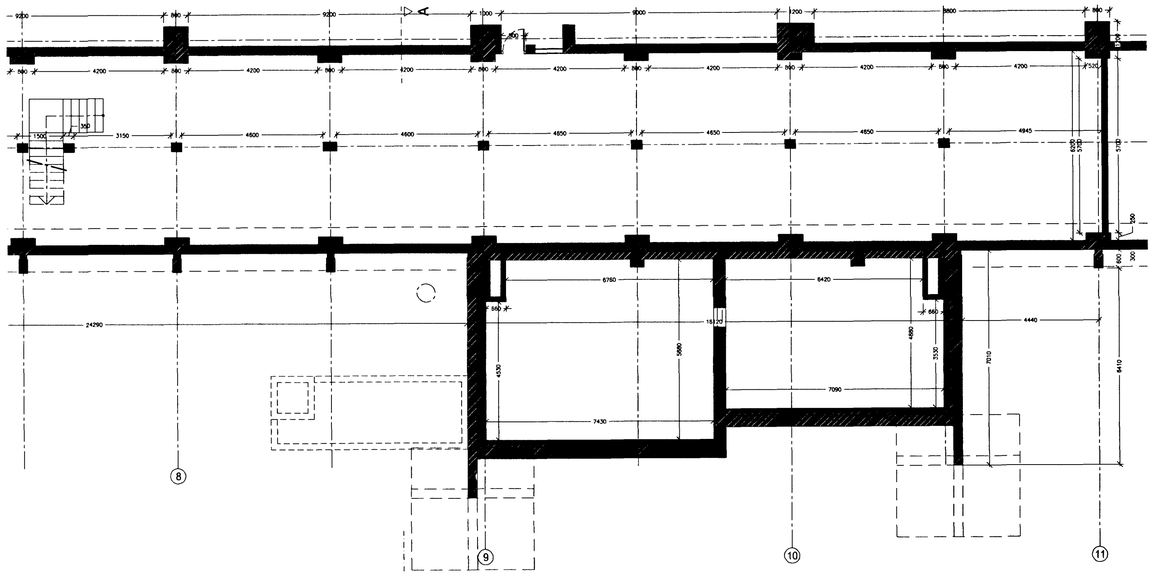

16MH-2769

Skýringar:
Explanations:

ARK ÍS ehf
arkitektar ráðgjafar
Aðalsteinn Snorrason arkitekt fai 161161-2769
Egill Guðmundsson arkitekt fai 270152-6869
Gísli Gíslason arkitekt fai 160657-4809
klapparstíg 16 101 reykjavík
sími 511 2060
fax 511 2066
netfang arkis@ark.is

Breyt. Rev.	Breyting Revision	Dags. Date	Gert af Made by	Samþykkt Approved

Tilv.teikningar nr. ÍSAL
Ref.drawing no. of ÍSAL

Samsetn.teikningar nr. ÍSAL
Assembly drawing no. of ÍSAL

This drawing is the property of the ICELANDIC ALUMINIUM CO. LTD. and handed out for personal use only. It may neither be copied nor made available to others without permission of the ICELANDIC ALUMINIUM CO. LTD. The receiver is liable for any misuse.

Fjöldi stykkja Number of pieces: IV III II I

Hlutur Object	Atriði Item	Efni Material	ea.:stk Weight	total:1 heild (kg) Þyngd	Athugasemdir Remarks
Steypuskáli					
ANNEX styrkingar /stækkun					
Grunnmynd kjallari					

Mælikvarði Scale 1: 100 Mhl. 10.
Stærð frumteikn. Format of orig. A1
CCno.-Eq.type-Eq.no. 6010 BA 1227

Verktaki / Supplier: ARKÍS ehf
Drw.no. of suppl. / Teikn.nr. verktaka: (99)2.06
Breyt./Rev.

Teiknað Drawn AS MS 10.09.01
Yfirfarið Checked AS
Samþykkt Approved AS

alcoa alusuisse primary materials
icelandic aluminium co. ltd. p.o. box 244 is-222 hafnarfjordur, iceland
Drw.no. of ISAL / Teikn.nr. ÍSAL: 166611
Breyt./Rev.

Teiknað Drawn
Skráð Filed
Yfirfarið Checked 20.09.01 BÁS