SECONDARY			
MARK	LENGTH	THK	DEPTH
3FBW102	6618	1.9 mm	216 mm
3FBW105	6664	1.9 mm	216 mm
3PGHW114	7074	1.5 mm	216 mm
3PGHW115	7237	1.5 mm	216 mm
3PGHW116	7237	1.5 mm	216 mm
3PGHW117	7122	1.5 mm	216 mm
3ZG106	6628	1.5 mm	216 mm
3ZG110	6628	1.5 mm	216 mm
3ZG113	6664	1.5 mm	216 mm

SECONDARY			
MARK	LENGTH	THK	DEPTH
3ZG20001	6628	1.5 mm	216 mm
CG66	3023	1.5 mm	216 mm
CG69	2122	1.5 mm	216 mm
FBW103	7085	1.9 mm	216 mm
ZG107	7085	1.5 mm	216 mm
ZG109	6664	1.5 mm	216 mm
ZG20005	332	1.5 mm	216 mm
ZG20006	332	1.5 mm	216 mm
ZG20016	332	1.5 mm	216 mm

SECONDARY			
MARK	LENGTH	THK	DEPTH
ZG38	572	1.5 mm	216 mm
ZG40	1555	1.5 mm	216 mm
ZG46	656	1.5 mm	216 mm
ZG78	7085	1.5 mm	216 mm

FRAMED OPENINGS					
FO#	-LOC-	MARK	LENGTH	THK	DEPTH
1	JAMBL	CW154	4910	2.7 mm	216 mm
1	JAMBR	FBW150	4910	1.5 mm	216 mm
2	JAMBL	(2) 21CW144	4910	2.7 mm	
2	JAMBR	(2) 21FBW143	4910	1.5 mm	
3	JAMBL	CW307	2011	1.5 mm	
3	JAMBR	CW307	2011	1.5 mm	
4	JAMBL	CW327	2153	1.5 mm	216 mm
4	JAMBR	CW327	2153	1.5 mm	216 mm

NOTE: FIELD LOCATE ALL OPENINGS NOT DIM (TYP ALL OPENINGS

All Dimensions are millimeters [mm.] -Unless Noted

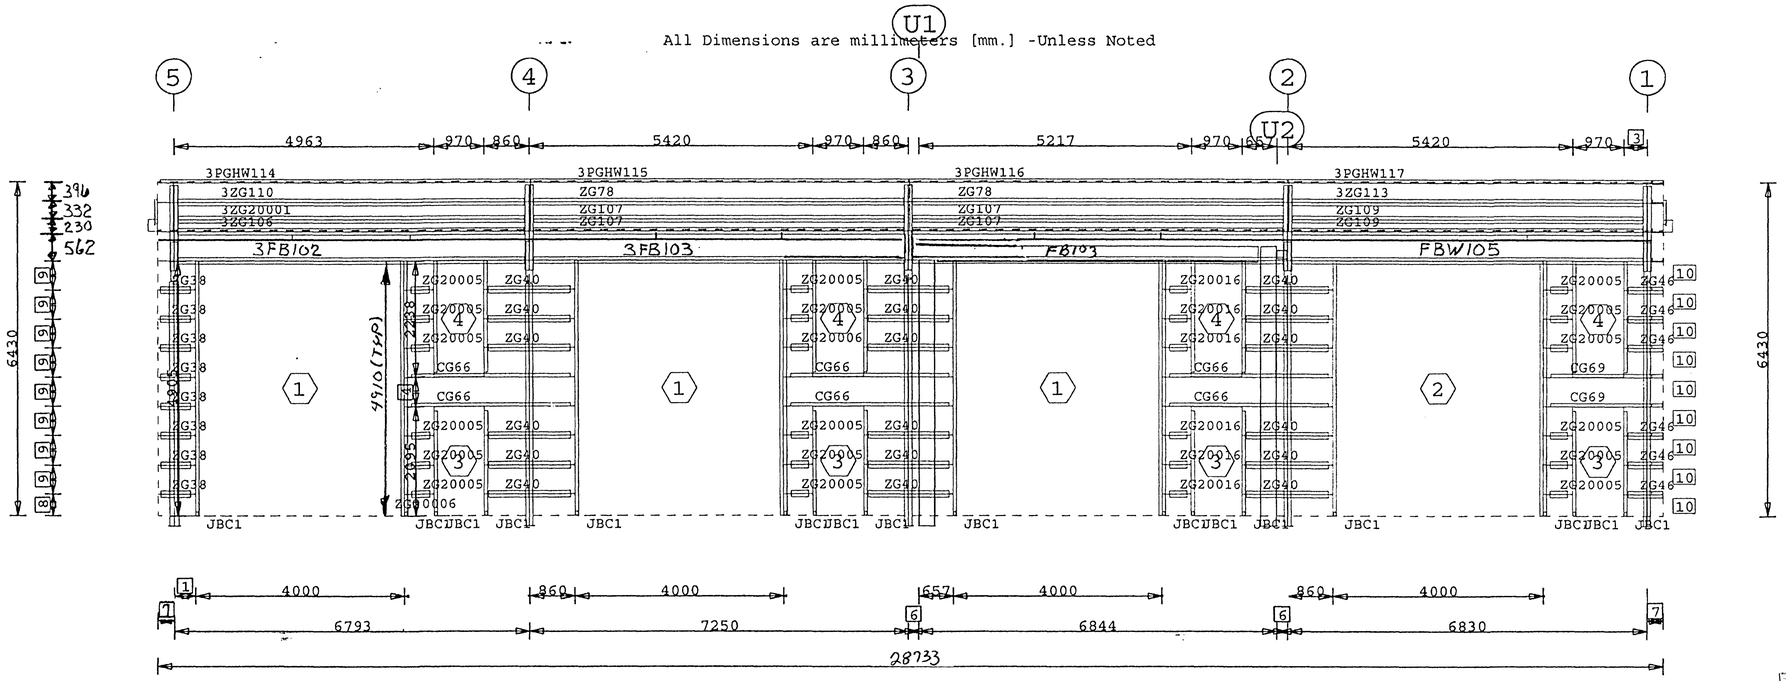

WALL ELEVATION AT WB

10 GCC072084
9 562
8 414
7 305
6 203

4 572
3 440
2 560
1 403

On: filesrv Projky: 38890 Bldg: 1 Plane: 3

Byggingafulltrúi Hafnarfjarðar
Afgreitt þann
20 MARS 2000
Sigurbjartur Halldórsson

Verkfræðistofa Norðurlands ehf.
Hofsbót 4 600 Akureyri. kt. 560175-0869
Eiríkur Jónsson byggingaverkfr.
kt. 051045-4679

VERKFRÆÐISTOFA NORÐURLANDS ehf.

This Drawing is Sealed only as to the Components furnished by VP Buildings

1. UNLESS NOTED, USE 1/2" DIAMETER A-307 BOLTS FOR GIRT LAP, GIRT TO FRAME, FLANGE BRACE TO FRAME, FLANGE BRACE TO GIRT, JAMB AND HEADER CONNECTIONS. SEE JOB DETAILS FOR BOLT LENGTHS.
2. WIND AND FLANGE BRACING ARE AN INTEGRAL PART OF THE WALL STRUCTURAL SYSTEM AND SHOULD BE PROPERLY INSTALLED PRIOR TO ERECTION OF WALL AND ROOF SHEETS. REMOVAL OR ALTERATION OF WALL BRACING WITHOUT PRIOR AUTHORIZATION IS PROHIBITED.

Building Code:	86MBMA
Live Ld(W/Trib Red)	102.5 kgsm
Coll. Ld (gravity):	24.4 kgsm
Coll. Ld (uplift):	0.0 kgsm
Wind Speed:	170.6 kmph
Wind Exp. Cat.:	C
Ground Snow:	146.5 kgsm
Roof Snow:	102.5 kgsm
Snow Exp. Cat.:	3
Seismic Zone:	3
Building Use Cat.:	1
Auxiliary Loads	NONE

This Drawing, including the information hereon, remains the property of VP Buildings.

It is provided for Erecting the Building described in the applicable Purchase Order and shall not be modified, reproduced or used for any other purpose without prior written Approval of VP Buildings.

The General Contractor and/or Erector is solely responsible for accurate, Good Quality Workmanship in Erecting this Building in conformance with this Drawing, Details referenced in this Drawing, all applicable VP Buildings Erection Details and all Industry Standards pertaining to proper erection, including the correct use of temporary Bracing.

REV	DATE	BY	DESC.

SCALE NTS

Wall Secondary

BUILDER: Varco-Pruden Exports
CUSTOMER: Sindri
LOCATION: Iceland,
PROJECT: Sindri Workshop
BUILDING: workshop 1

QUOTE # ME99012531-001
JOB # ME9970314-01-OE

VP BUILDINGS
VARCO-PRUDEN

DATE 08/16/99
TIME 01:17
DRAW/CHECK DHG
PAGE 18