SECONDARY			
MARK	LENGTH	THK	DEPTH
ZG24	7882	1.5 mm	216 mm
ZG44	1504	1.7 mm	216 mm
ZG45	1504	1.5 mm	216 mm
ZG65	7876	1.5 mm	216 mm
ZG67	7876	1.5 mm	216 mm

All Dimensions are millimeters [mm.] -Unless Noted

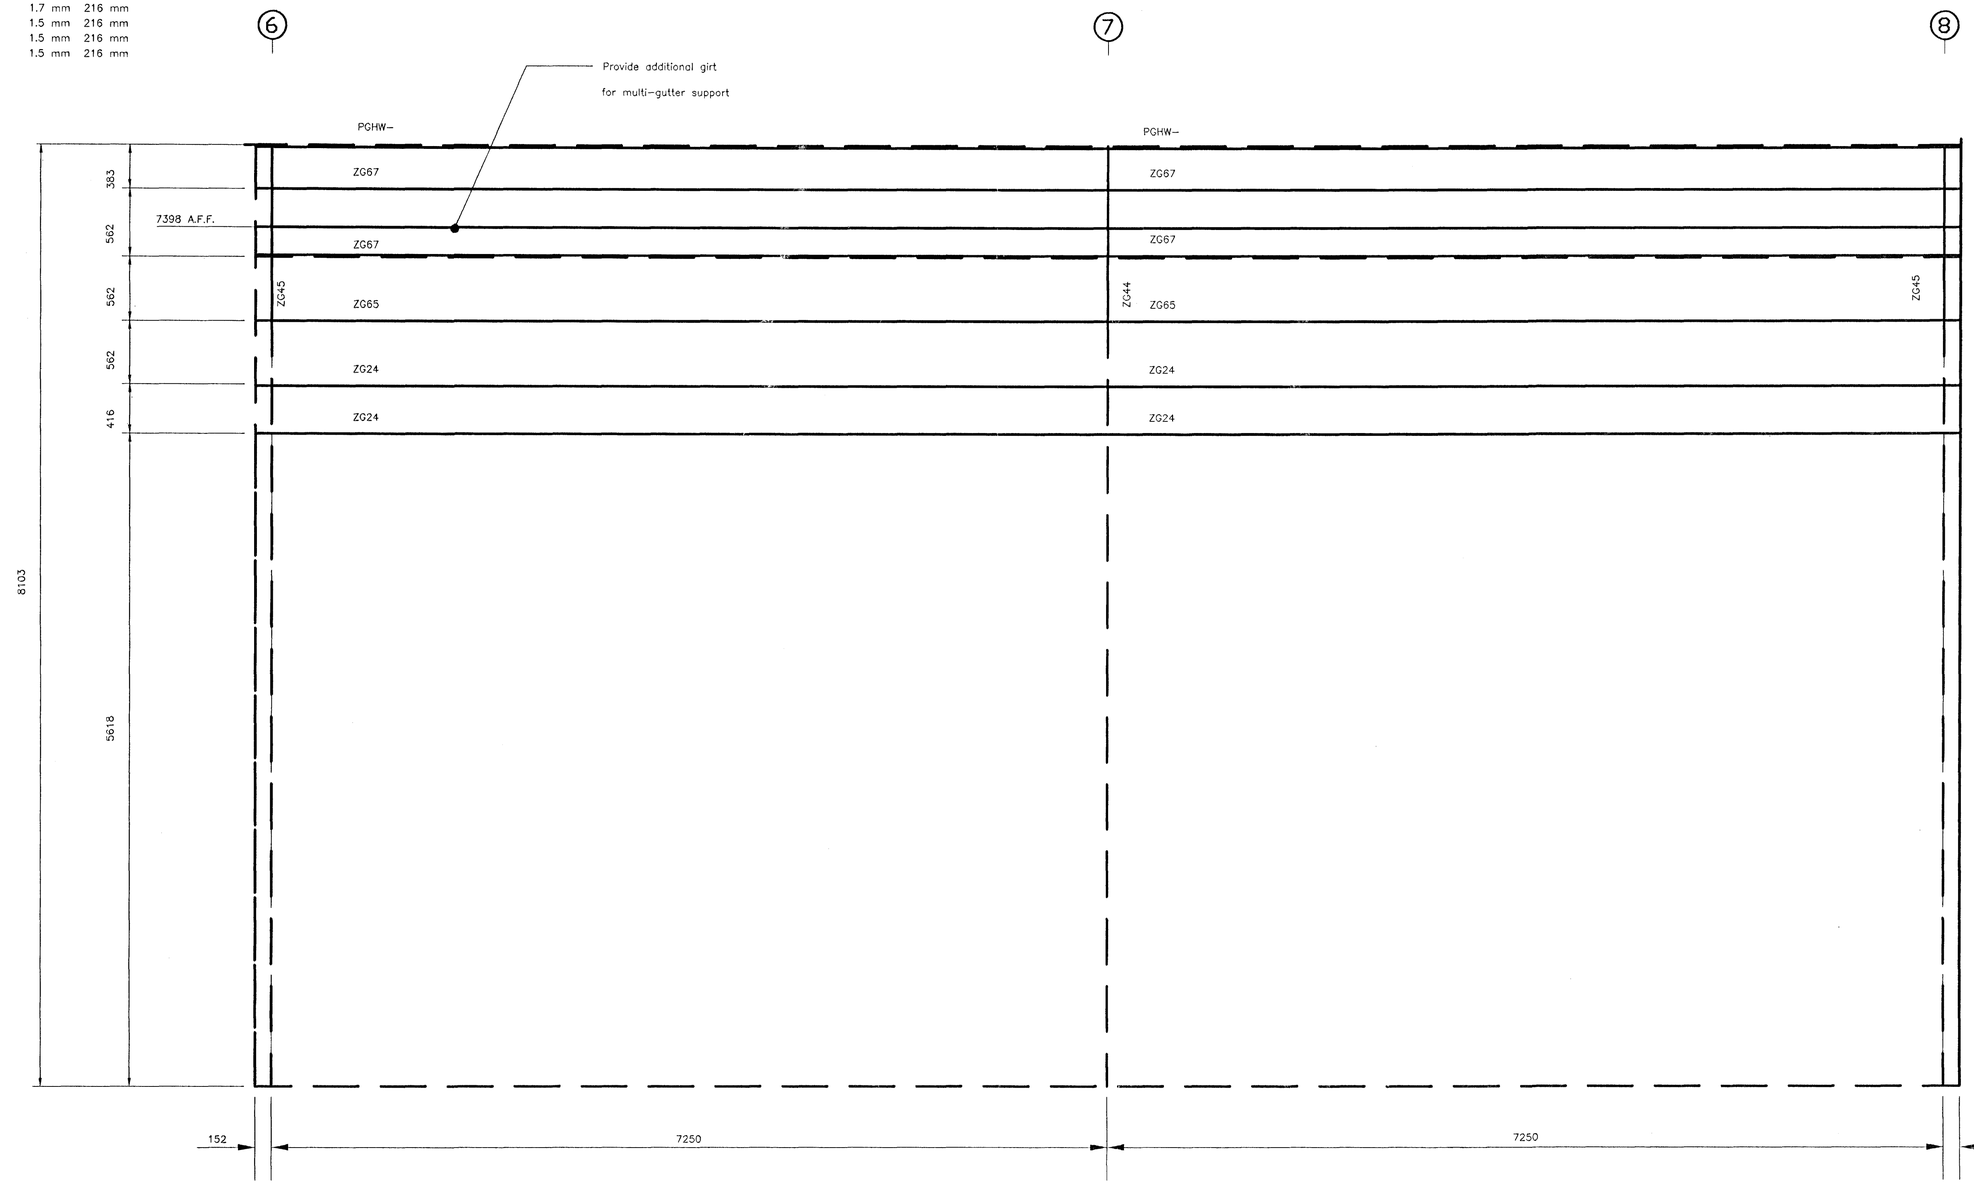

SEE DETAIL S2 FOR GIRT TO COLUMN CONNECTIONS
SEE DETAIL S4 FOR GIRT CONNECTIONS AT CORNERS
SEE DETAIL S9 FOR PARAPET DETAIL ON NORTH AND SOUTH WALLS

SOUTH WALL ELEVATION

This Drawing is Sealed only as to the Components furnished by VP Buildings

On: nasrv Projky: 4687 Bldg: 6 Plane: 5

Byggingafulltrúi Hafnarfjarðar
Afgreitt þann
20 MARS 2000
Sampykkt sbr skýrslu til KB dags
Verkfræðistofa Norðurlands ehf
Hofsbót 4, Akureyri. Kt. 560175-0869
Eiríkur Jónsson byggingaverkfr.
Kt 051045-4679

1. UNLESS NOTED, USE 1/2" DIAMETER A-307 BOLTS FOR GIRT LAP, GIRT TO FRAME, FLANGE BRACE TO FRAME, FLANGE BRACE TO GIRT, JAMB AND HEADER CONNECTIONS. SEE JOB DETAILS FOR BOLT LENGTHS.
2. WIND AND FLANGE BRACING ARE AN INTEGRAL PART OF THE WALL STRUCTURAL SYSTEM AND SHOULD BE PROPERLY INSTALLED PRIOR TO ERECTION OF WALL AND ROOF SHEETS. REMOVAL OR ALTERATION OF WALL BRACING WITHOUT PRIOR AUTHORIZATION IS PROHIBITED.

Building Code:	86MBMA
Live Ld(W/Trib Red)	205 kgsm
Coll. Ld (gravity):	24.4 kgsm
Coll. Ld (uplift):	0.0 kgsm
Wind Speed:	193 kmph
Wind Exp. Cat.:	C
Ground Snow:	178.6 kgsm
Roof Snow:	102.5 kgsm
Snow Exp. Cat.:	3
Seismic Zone:	3
Building Use Cat.:	4
Auxiliary Loads	NONE

This Drawing, including the information hereon, remains the property of VP Buildings.

It is provided for Erecting the Building described in the applicable Purchase Order and shall not be modified, reproduced or used for any other purpose without prior Written Approval of VP Buildings.

The General Contractor and/or Erector is solely responsible for accurate, good quality Workmanship in erecting this Building in conformance with this Drawing, Details referenced in this Drawing, all applicable VP Buildings Erection Details and all Industry Standards pertaining to proper erection, including the correct use of temporary bracing.

SOUTH WALL ELEVATION (SECONDARY)

REV	DATE	BY	DESC.

SCALE: NTS

BUILDER	
CUSTOMER	Sindri
LOCATION	Iceland, NC
PROJECT	Sindri Workshop
BUILDING	Office 1

QUOTE #

VP BUILDINGS
VARCO-PRUDEN

JOB #	P9924127
DATE	07/13/99
TIME	16:25
DRAW/CHECK	CW/ME
PAGE	S6.3

50.645661