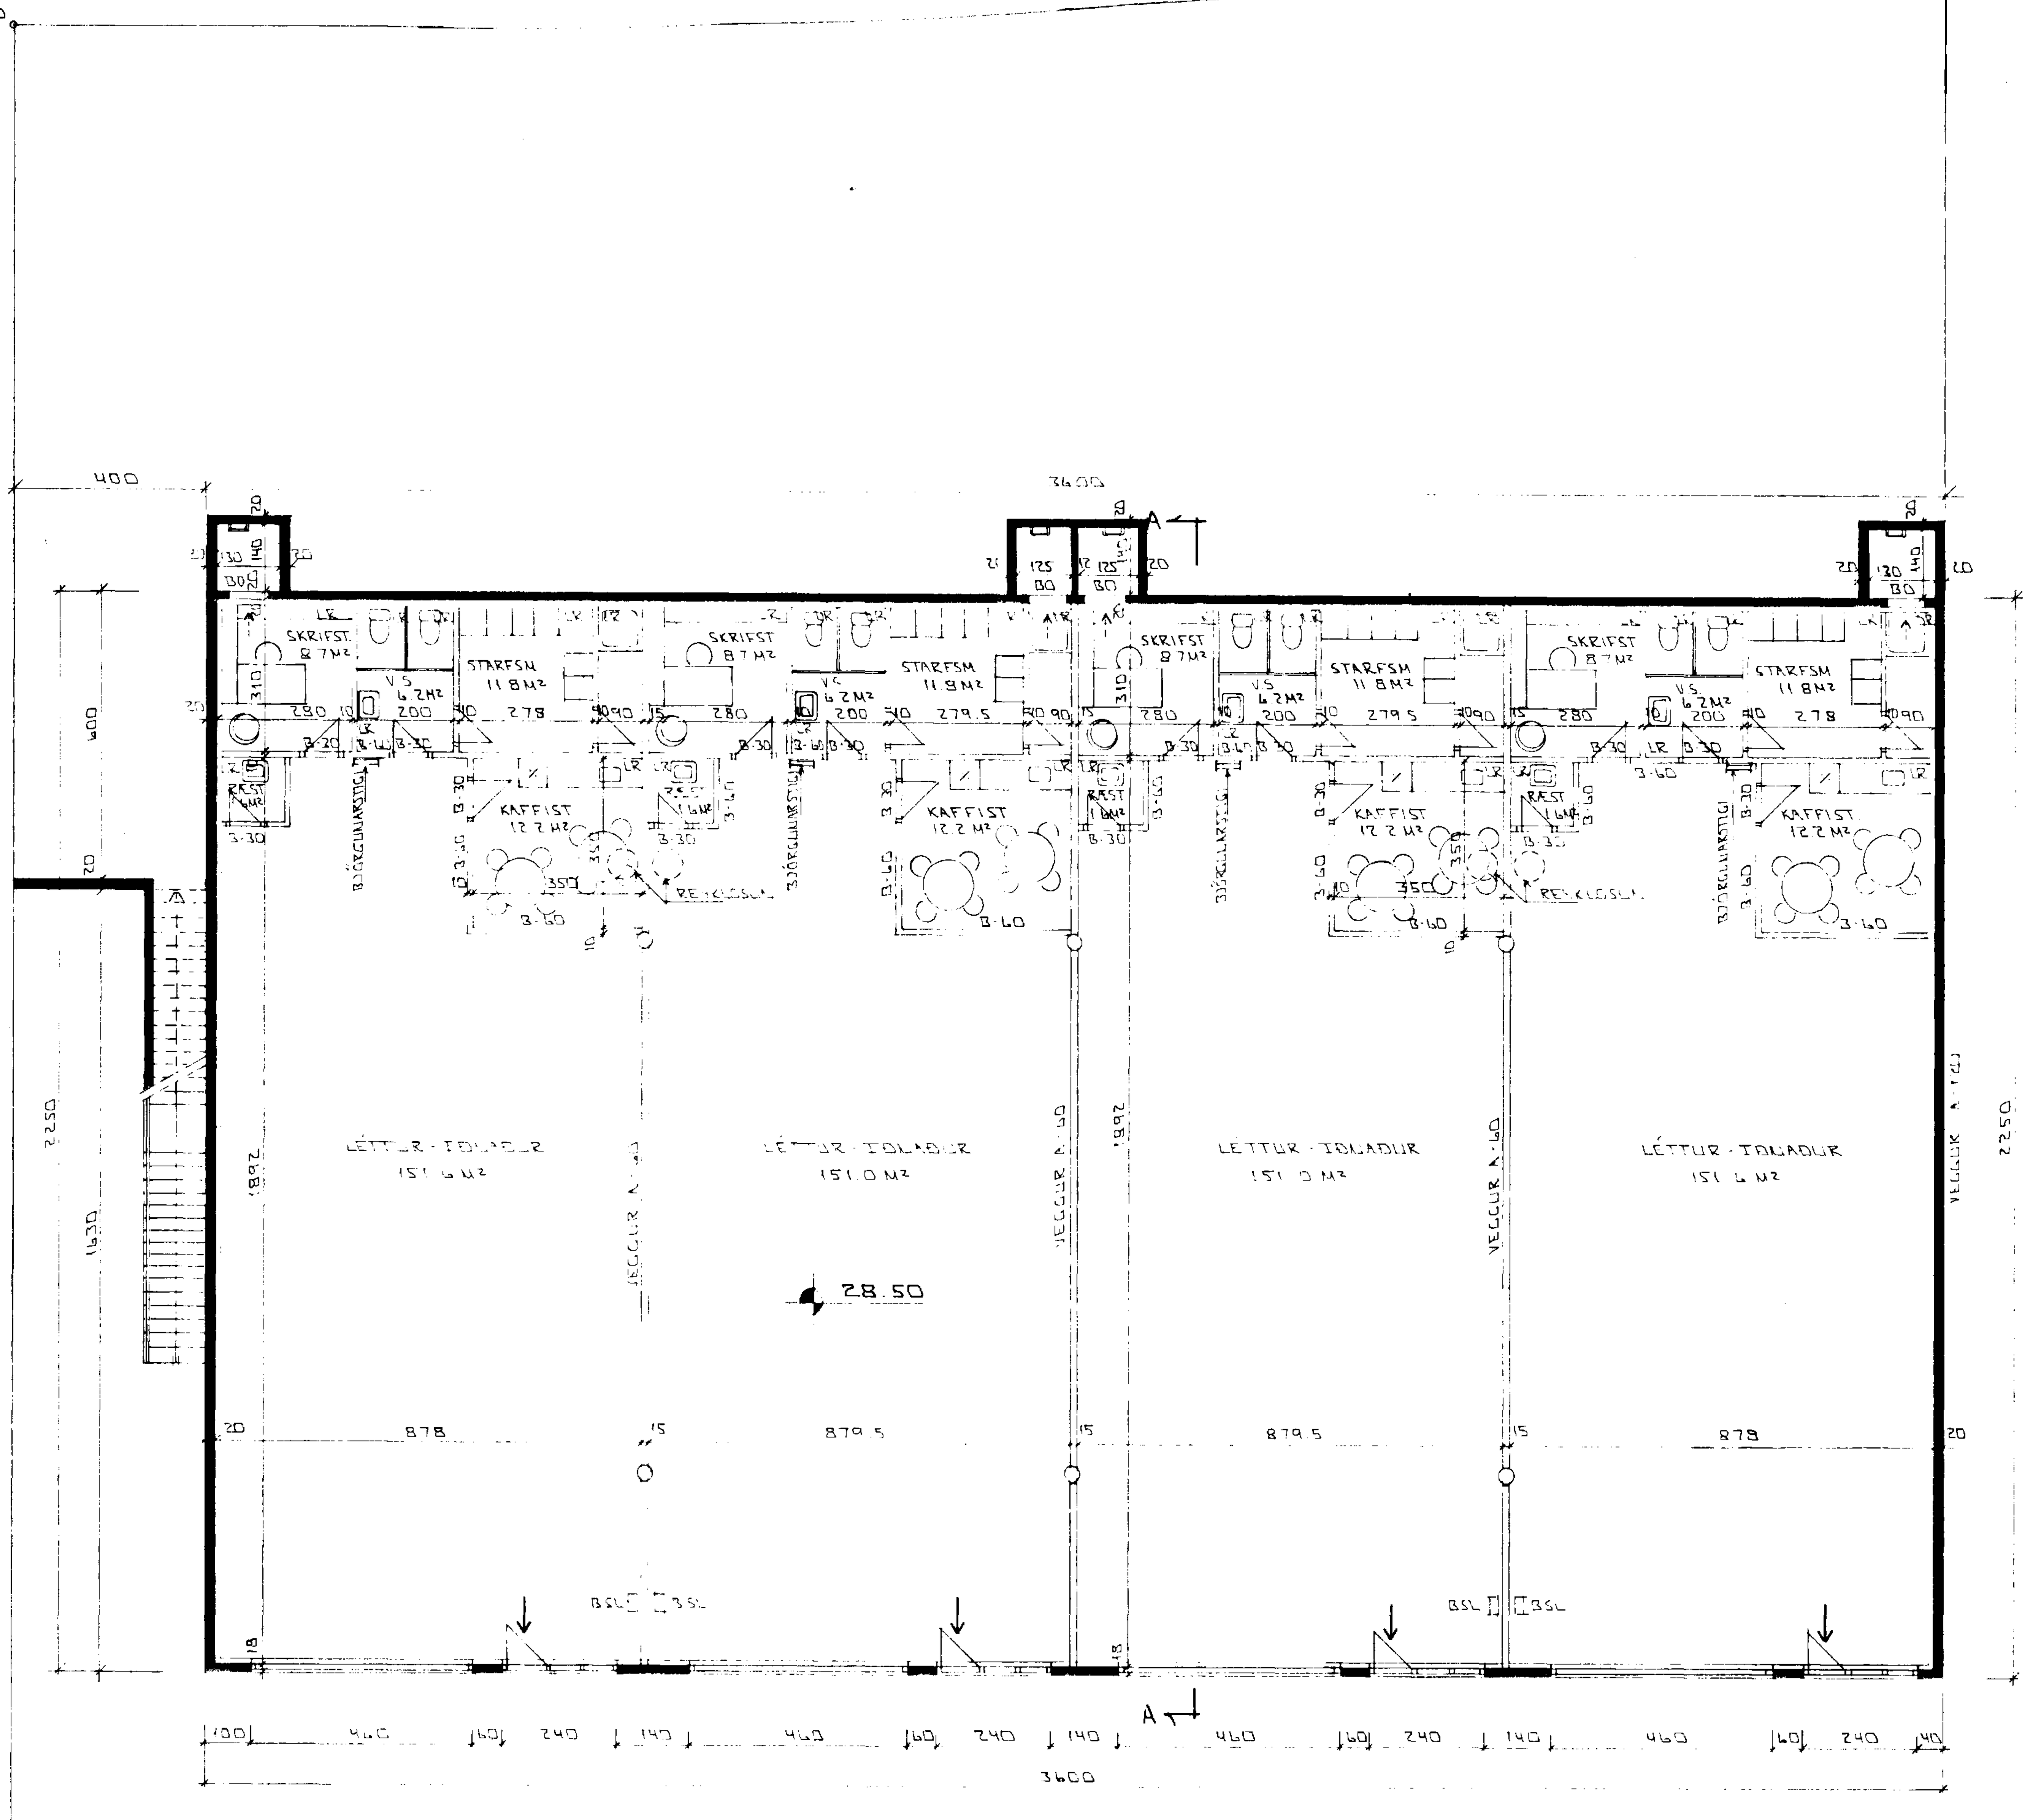

GRUNNMYND 1. HÆÐAR 1:100

Úr Gildi

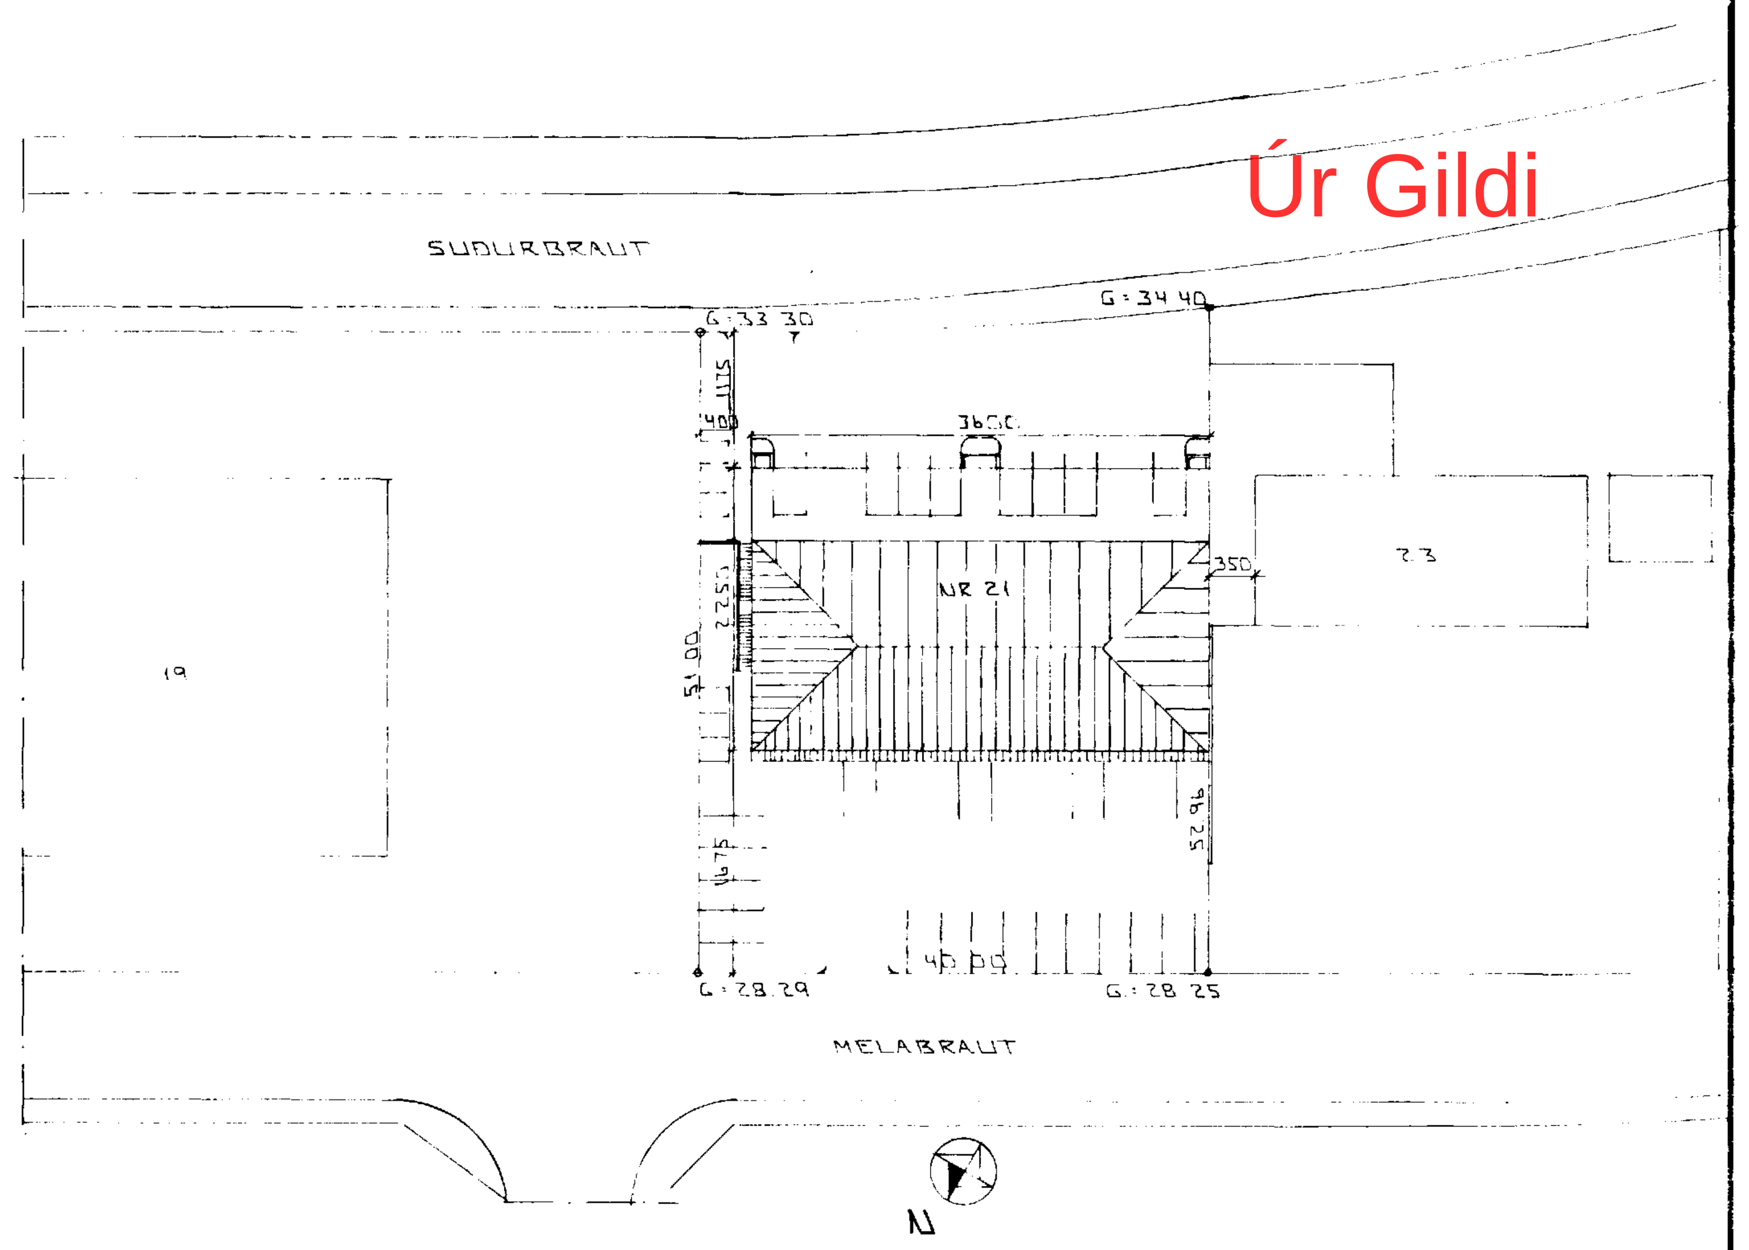

AFSTÖÐUMYND 1:500

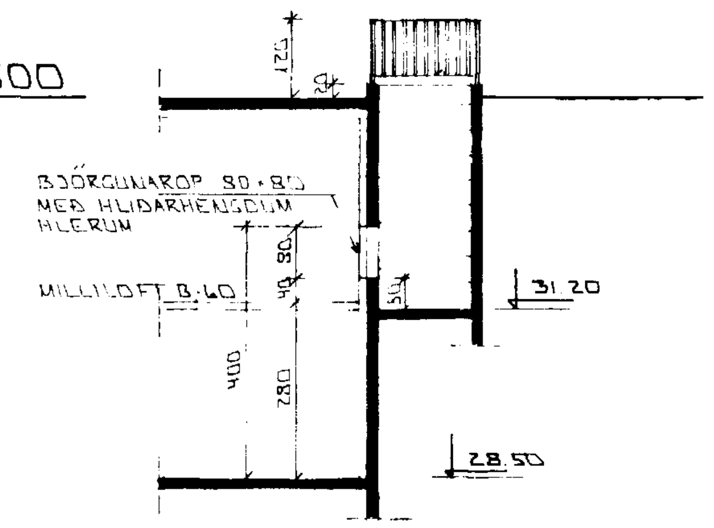

SNIÐ Í BJÖRGUNAROP 1:100

Skráningartafla Melabraut 21 Hafnarfirði
Landnúmer
Matshlutanúmer 01
Skrásetjari
Kennitala 241148-[illegible]
Dags 14.11.97

Upplýsingar					Stærðir												
D0	D1	D2	D3	D4	D5	D5M	D6	D7	D8	D9	D10a	D10b	D11	D12	D16	Reiknitala	D17
		Matshluti			1404.0	0.0	0.0	0.0	1404.0	0.0			[illegible]	[illegible]	[illegible]		[illegible]
		Botn											[illegible]				
	01	1. hæð			[illegible]	0.0	0.0	0.0	[illegible]	0.0			4 954.9	[illegible]	810.0		4 664.8
A	0101	IÐNAÐUR	N	[illegible]	[illegible]				[illegible]		6.90	6.90	[illegible]	[illegible]	[illegible]	[illegible]	[illegible]
A	0102	IÐNAÐUR	N	[illegible]	[illegible]				[illegible]		[illegible]	6.90	[illegible]	[illegible]	[illegible]	[illegible]	1 112.8
A	[illegible]	IÐNAÐUR	N	[illegible]	[illegible]				[illegible]		[illegible]	6.90	[illegible]	[illegible]	[illegible]	[illegible]	[illegible]
A	0104	IÐNAÐUR	N	0104	[illegible]				[illegible]		[illegible]	6.90	[illegible]	[illegible]	[illegible]	[illegible]	[illegible]
	02	2. hæð			[illegible]	[illegible]	[illegible]	[illegible]	[illegible]	[illegible]			[illegible]	[illegible]	594		[illegible]
A	[illegible]	IÐNAÐUR	N	[illegible]	145.4				145.4		[illegible]	4.90	664.5	[illegible]	149.4	[illegible]	[illegible]
A	[illegible]	IÐNAÐUR	N	[illegible]	[illegible]				[illegible]		[illegible]	4.90	[illegible]	141	[illegible]	[illegible]	[illegible]
A	0203	IÐNAÐUR	N	[illegible]	[illegible]				[illegible]		[illegible]	4.90	[illegible]	140	[illegible]	[illegible]	[illegible]
A	[illegible]	IÐNAÐUR	N	[illegible]	145.4				145.4		[illegible]	4.90	664.5	[illegible]	[illegible]	[illegible]	[illegible]

BR DAGS BREYTING

MELABRAUT 21 HAFNARFIRÐI

GRUNNMYND 1. HÆÐAR
AFSTÖÐUMYND

MKV: 1:100 & 1:500
DAGS: NÓV. '97
VERK NR: 9752
TEIKN NR: 0 - 01
HANNAÐ:
TEIKNAÐ: GH
YFIRFARIÐ:

TÆKNIÞJÓNUSTA SIGURÐAR ÞORLEIFSSONAR ehf