Samþykkt á fundi byggingarnefndar þann
3 1 JULI 1996
Byggingafulltrúinn í Hafnarfirði
Erlendur Hjálmarsson

NA–GAFL. 1:250

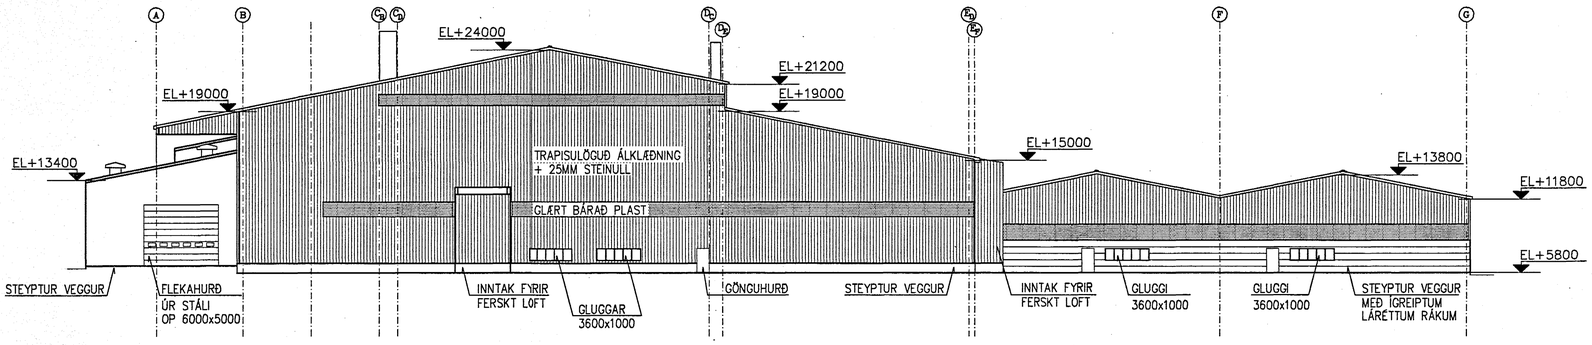

SV–GAFL. 1:250

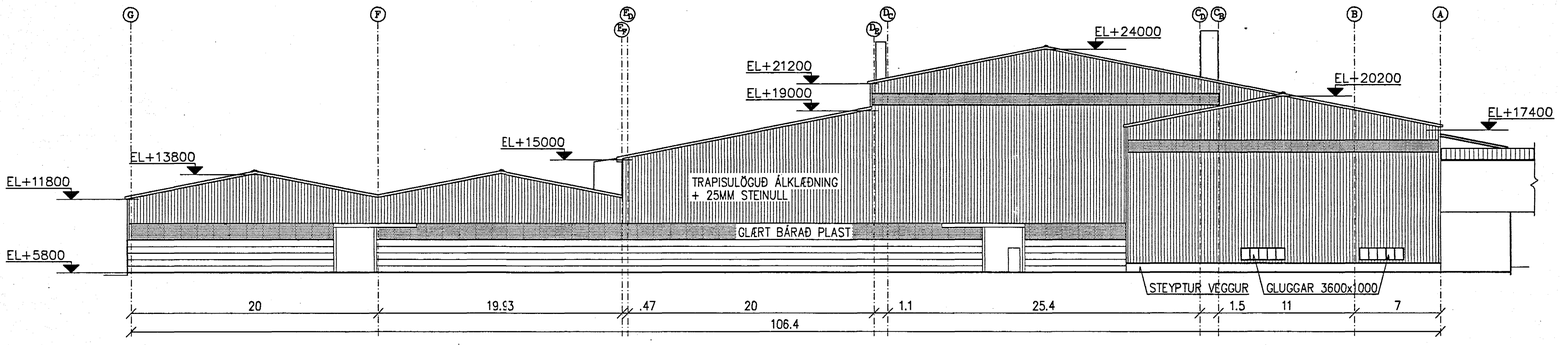

Brunamálastofnun ríkisins
SAMÞYKKT
2 9 JULI 1996
Árni Árnason

YFIRLITSMYND 1:1000

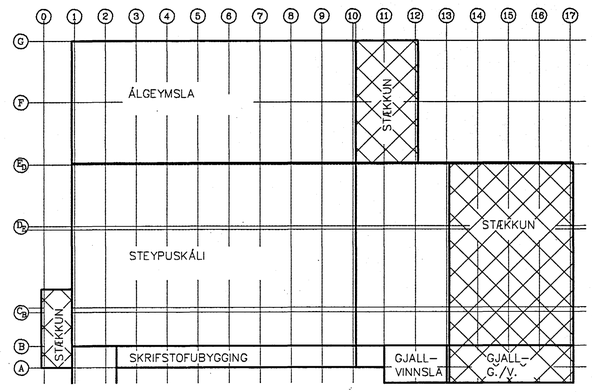

REV. NO.	DATE	REVISION	BY	APP.	REV. NO.	DATE	REVISION	BY	APP.
0									

NOTES

REFERENCE DRAWING

DRAWING NUMBER

This drawing is our property and given for personal use only. It may not be copied or made available to others without our permission. The receiver is responsible for any misuse.

ICELANDIC ALUMINIUM COMPANY LTD.

DRAWN	23.7.1996	HHH
APPROVED	23.7.1996	UH
PROCESS		
PROJECT		
SCALE 1:250		FORMAT A1

ALUSUISSE ALESA
ALESA
ALUSUISSE ENGINEERING LTD.
ZURICH SWITZERLAND

VERKFRAEDISTOFAN ONN SF.
TAEKNITHJONUSTAN SF.

STÆKKUN STEYPUSKÁLA – BRUNAHÖNNUN
ÚTLITSTEIKNING
HLIÐARMYNDIR GAFLA
YFIRLITSMYND

79000–34422 REVISION 0

193.622