Samþykkt á fundi byggingarnefndar þann
31 JULI 1996
Byggingafulltrúinn í Hafnarfirði
Erlendur Hjálmarsson

YFIRLITSMYND 1:2000

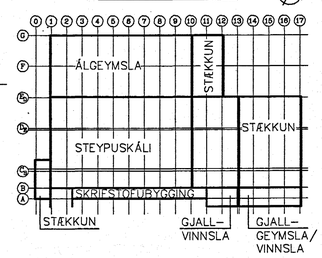

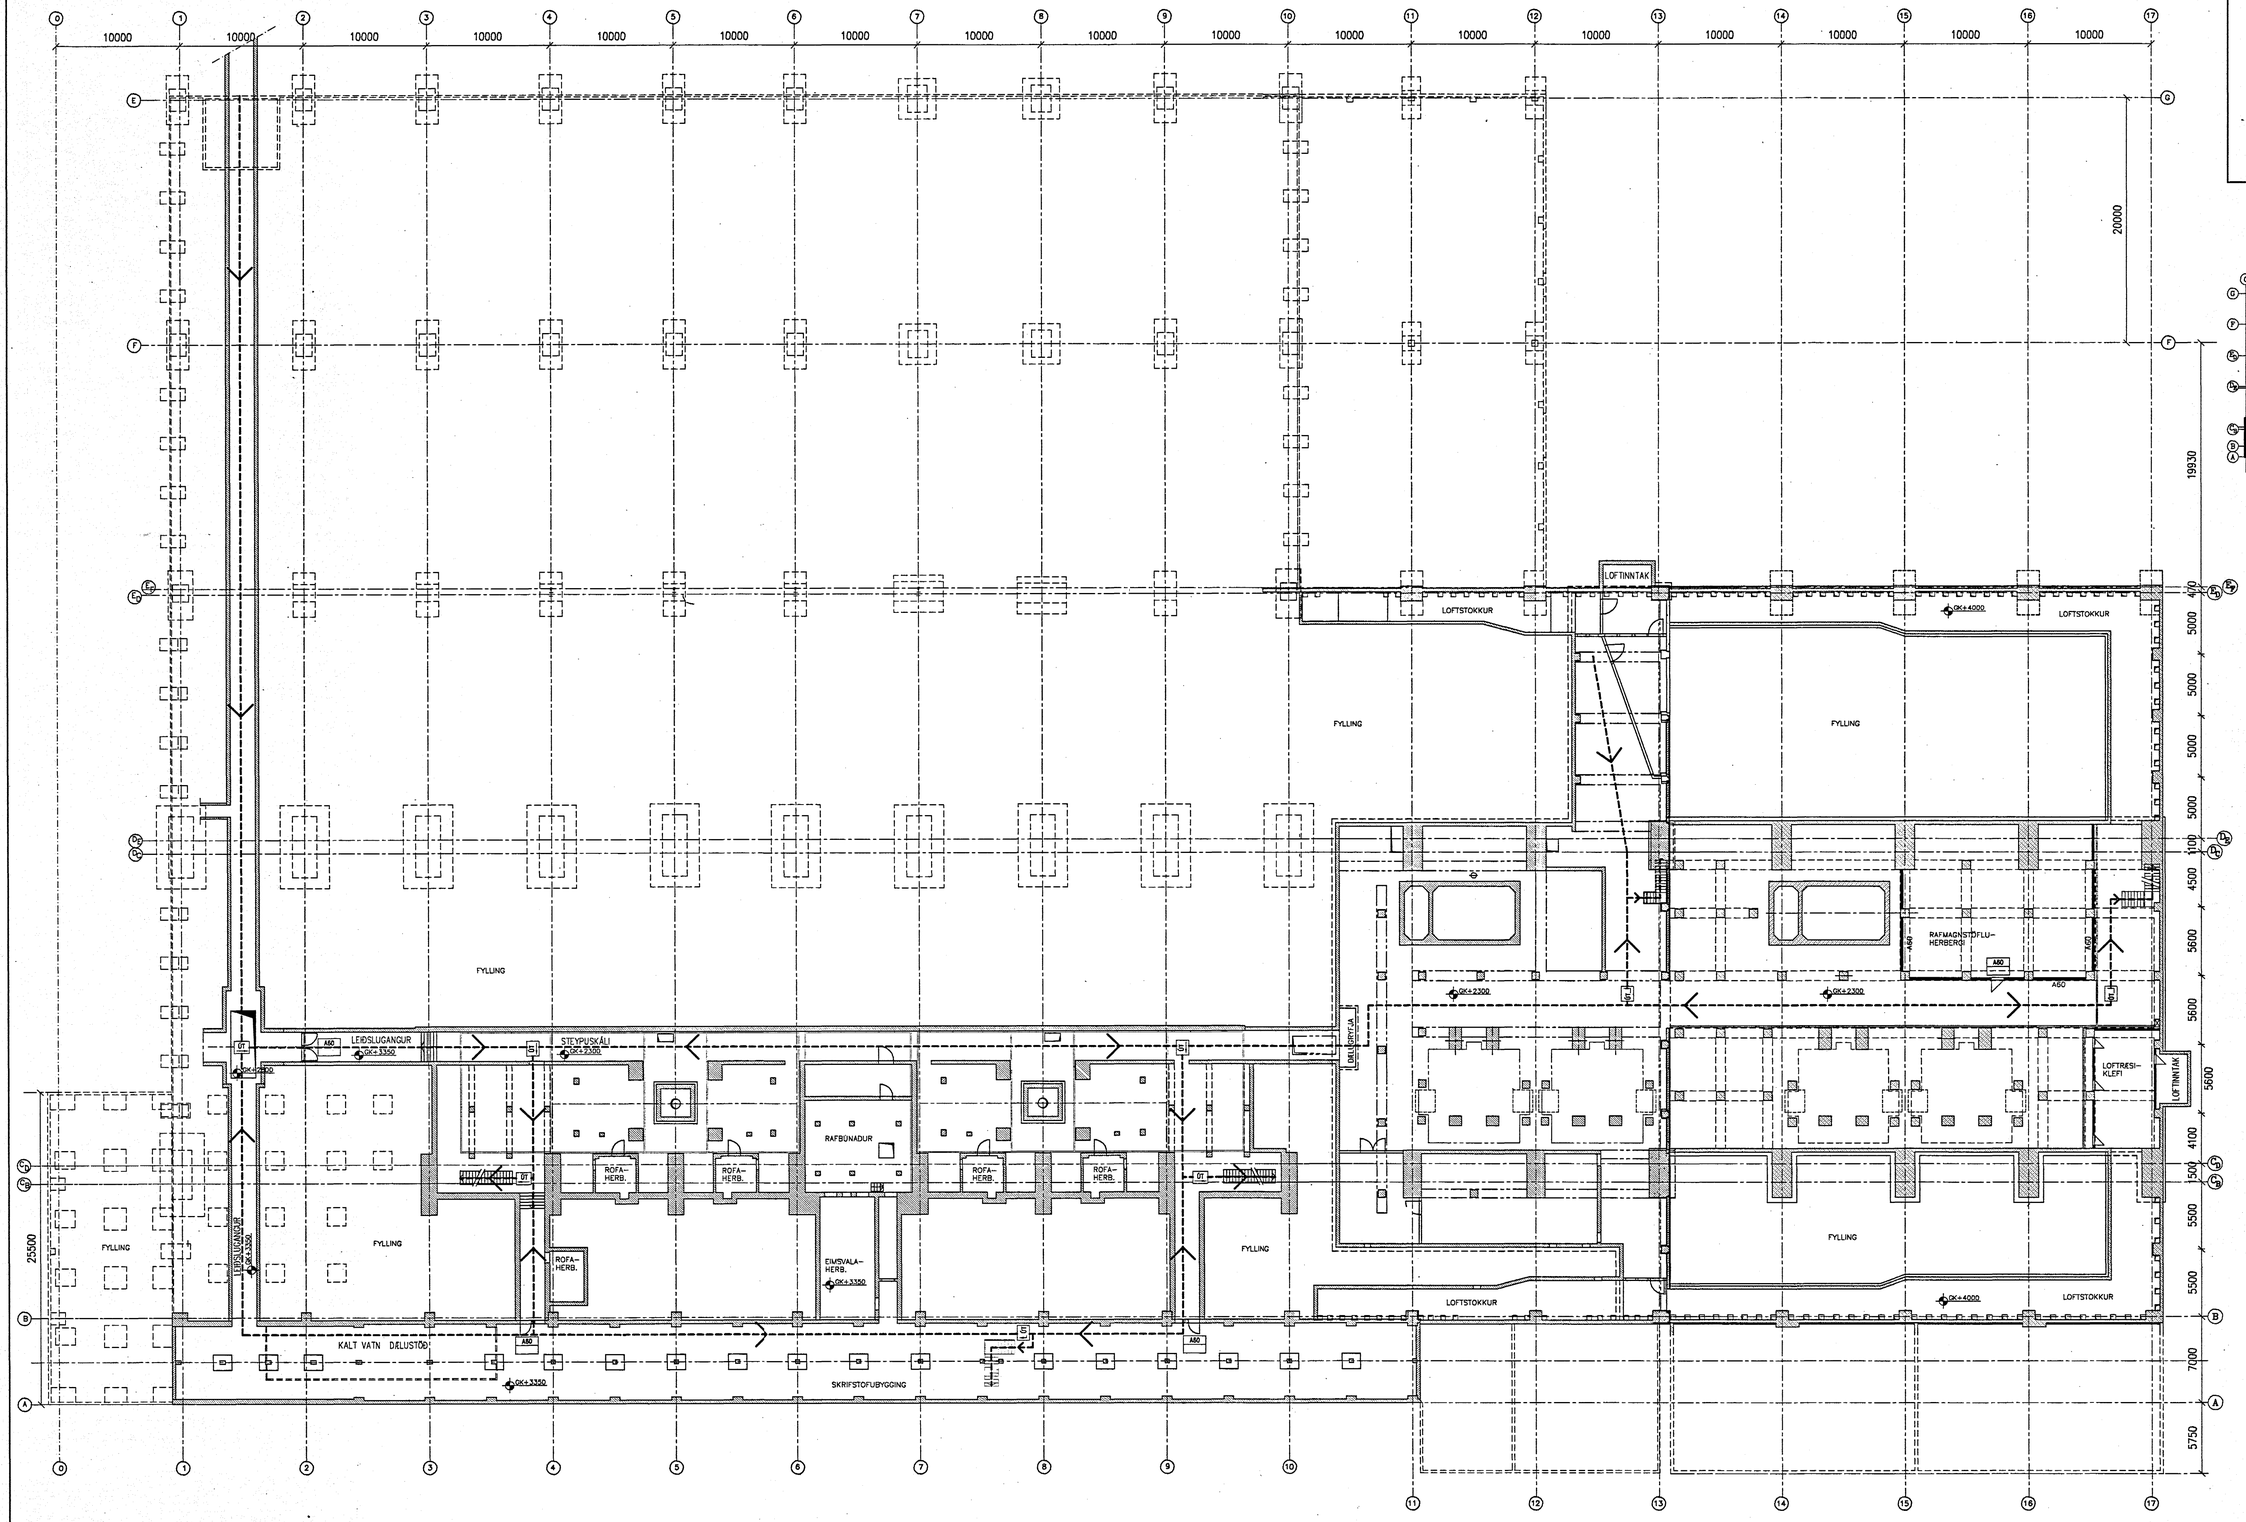

SKÝRINGAR

RÝMINGARLEIÐIR

MERKT ÚTGÖNGULEIÐ

ENGIN NEYÐARLÝSING ER NÚ Í HÚSINU. ÁTLUNIN ER AÐ BÆTA ÚR ÞESSU OG MERKJA ÚTGÖNGULEIÐIR Í SAMRÆMI VIÐ TEIKNINGAR.

STÆKKUN STEYPUSKÁLA 1996	
KJALLARI	1080 M²
AÐALHÆÐ	3960 M²
MILLIHÆÐ	255 M²

Brunamálastofnun ríkisins
SAMÞYKKT
29 JULI 1996
Árni Árnason

REV. NO.	DATE	REVISION	BY	APP.	REV. NO.	DATE	REVISION	BY	APP.
0									

NOTES

REFERENCE DRAWING

DRAWING NUMBER

This drawing is our property and given for personal use only. It may not be copied or made available to others without our permission. The receiver is responsible for any misuse.

ICELANDIC ALUMINIUM COMPANY LTD.

DRAWN	24.7.1996	HHH	
APPROVED	24.7.1996	UH	
PROCESS			
PROJECT			
SCALE	1:250	FORMAT	A1

ALUSUISSE ALESA
ALESA
ALUSUISSE ENGINEERING LTD.
ZURICH SWITZERLAND

VERKFRAEDISTOFAN ONN SF.
TAEKNITHJONUSTAN SF.

STÆKKUN STEYPUSKÁLA – BRUNAHÖNNUN
GRUNNMYND
GRUNNMYND KJALLARA

79000–34424 REVISION 0

193.624