ELEVATION VIEW - EXTERIOR WALL GRIDLINE A - SC1:100

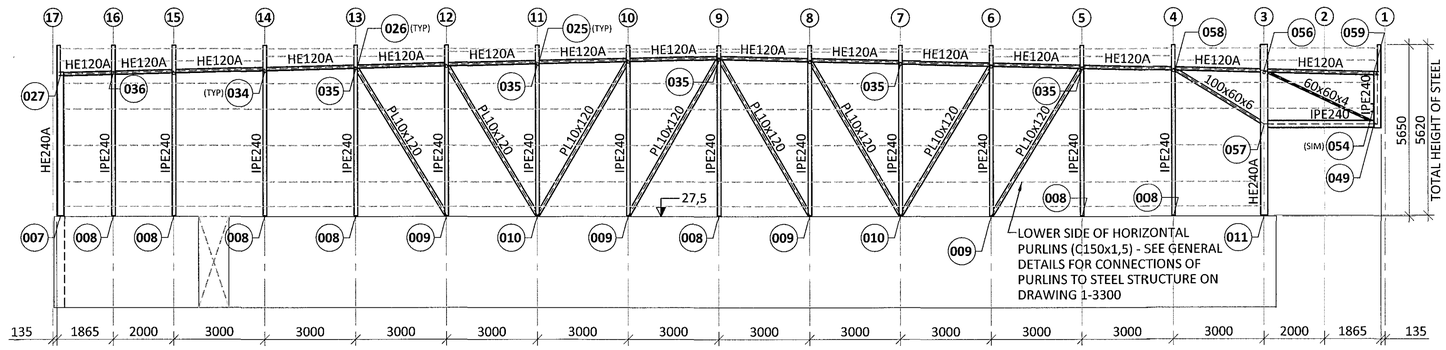

ELEVATION VIEW - EXTERIOR WALL GRIDLINE L - SC1:100

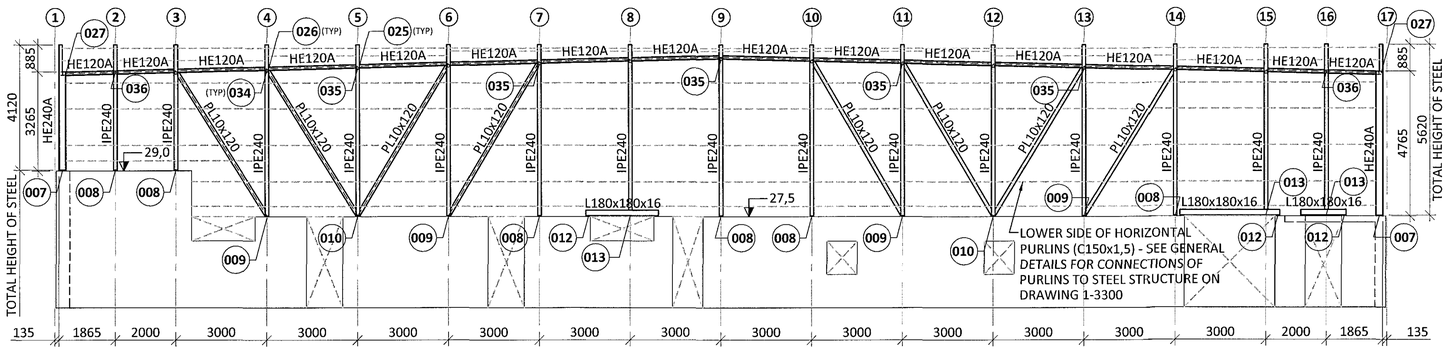

ELEVATION VIEW - EXTERIOR WALL GRIDLINE 17 - SC1:100

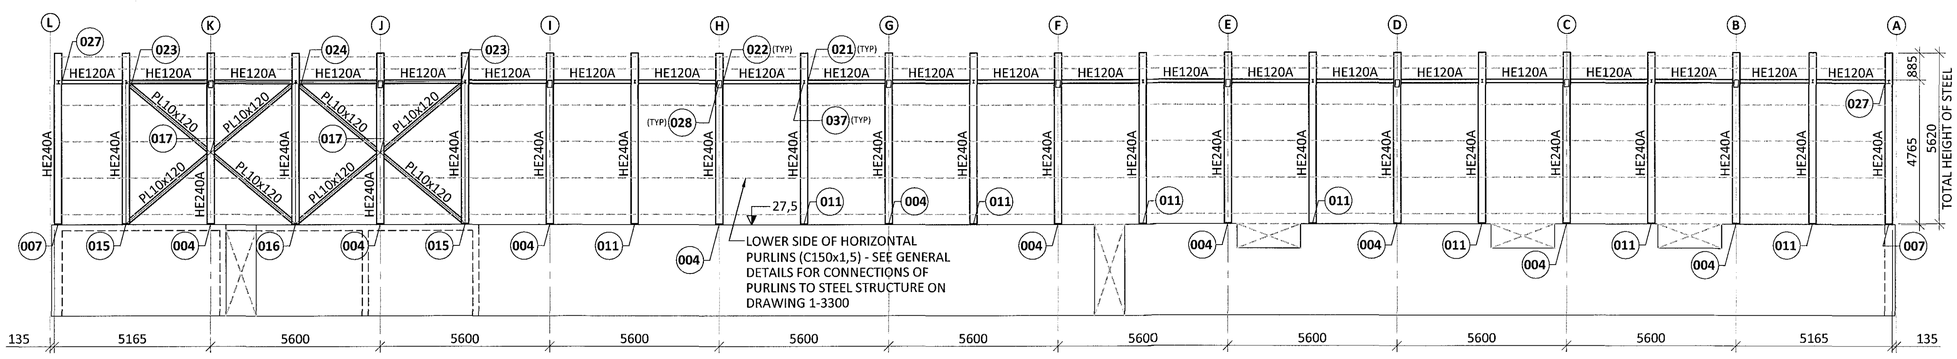

ELEVATION VIEW - EXTERIOR WALL GRIDLINE 1 - SC1:100

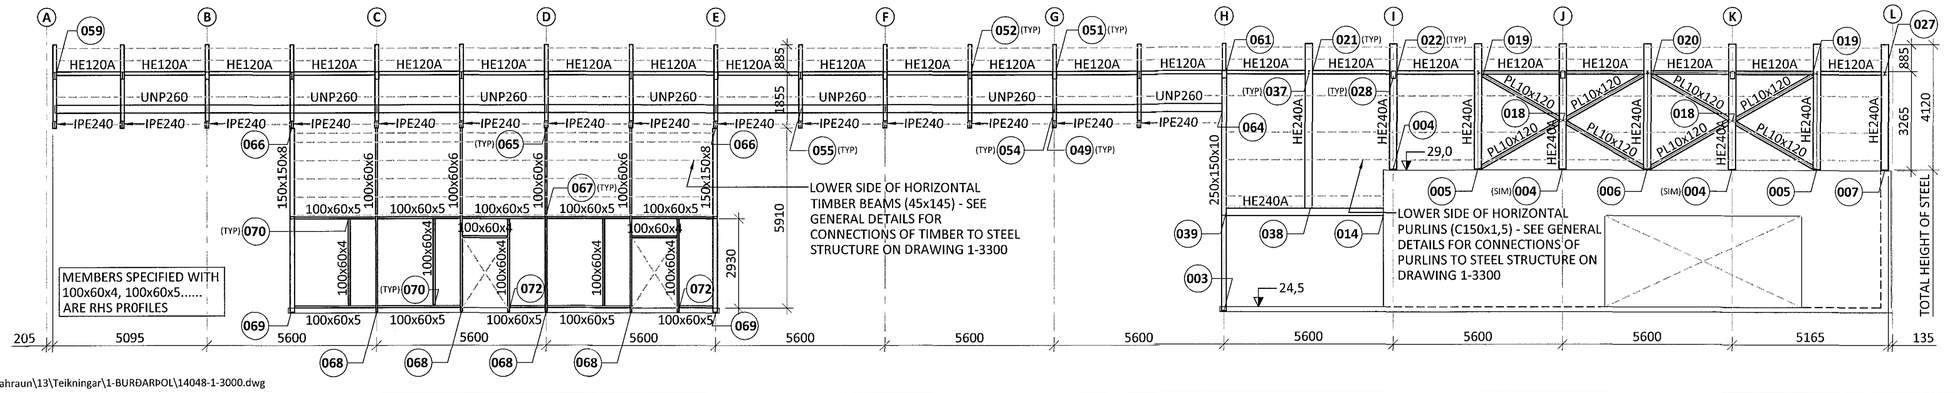

V:\Flatahraun\13\Teikningar\1-BURÐARÞOL\14048-1-3000.dwg

ÁRITUN BYGGINGARFULLTRÚA

Samþykkt þann
28 SEP 2015
Byggingafulltrúinn í Hafnarfirði
F.h. Sigurður Steinar Jónsson

GENERAL NOTES FOR STEEL STRUCTURE:

- SEE DRAWING 1-1100 FOR GENERAL NOTES
- SEE DRAWING 1-3301+ FOR CONNECTIONS

(001), (002).....

ÁRITUN ÁRATUGHÖNNUÐAR

KT. 270547 3769

BR.	DAGS.	BREYTING

ferill VERKFRÆÐISTOFA

FLATAHRAUN 13 HAFNARFJÖRÐUR

NÝBYGGING KRÓNUVERSLUN

STEEL STRUCTURE
EXTERIOR WALLS
ELEVATIONS

SAMÞYKKT KT. 070970-4149

HÖNNUÐUR	YFIRFARIÐ	DAGS. ÚTG.	DAGS. BREYT.
AK arngrimur@ferill.is	HE	09.09.15	
MKV. (A1)	VERKNR.	TEIKN. NR.	BREYT.
1:100	14048	1 - 3000	

Ferill ehf Mörkin 1 108 Reykjavík Sími: 575 1600 Fax: 575 1601 www.ferill.is